


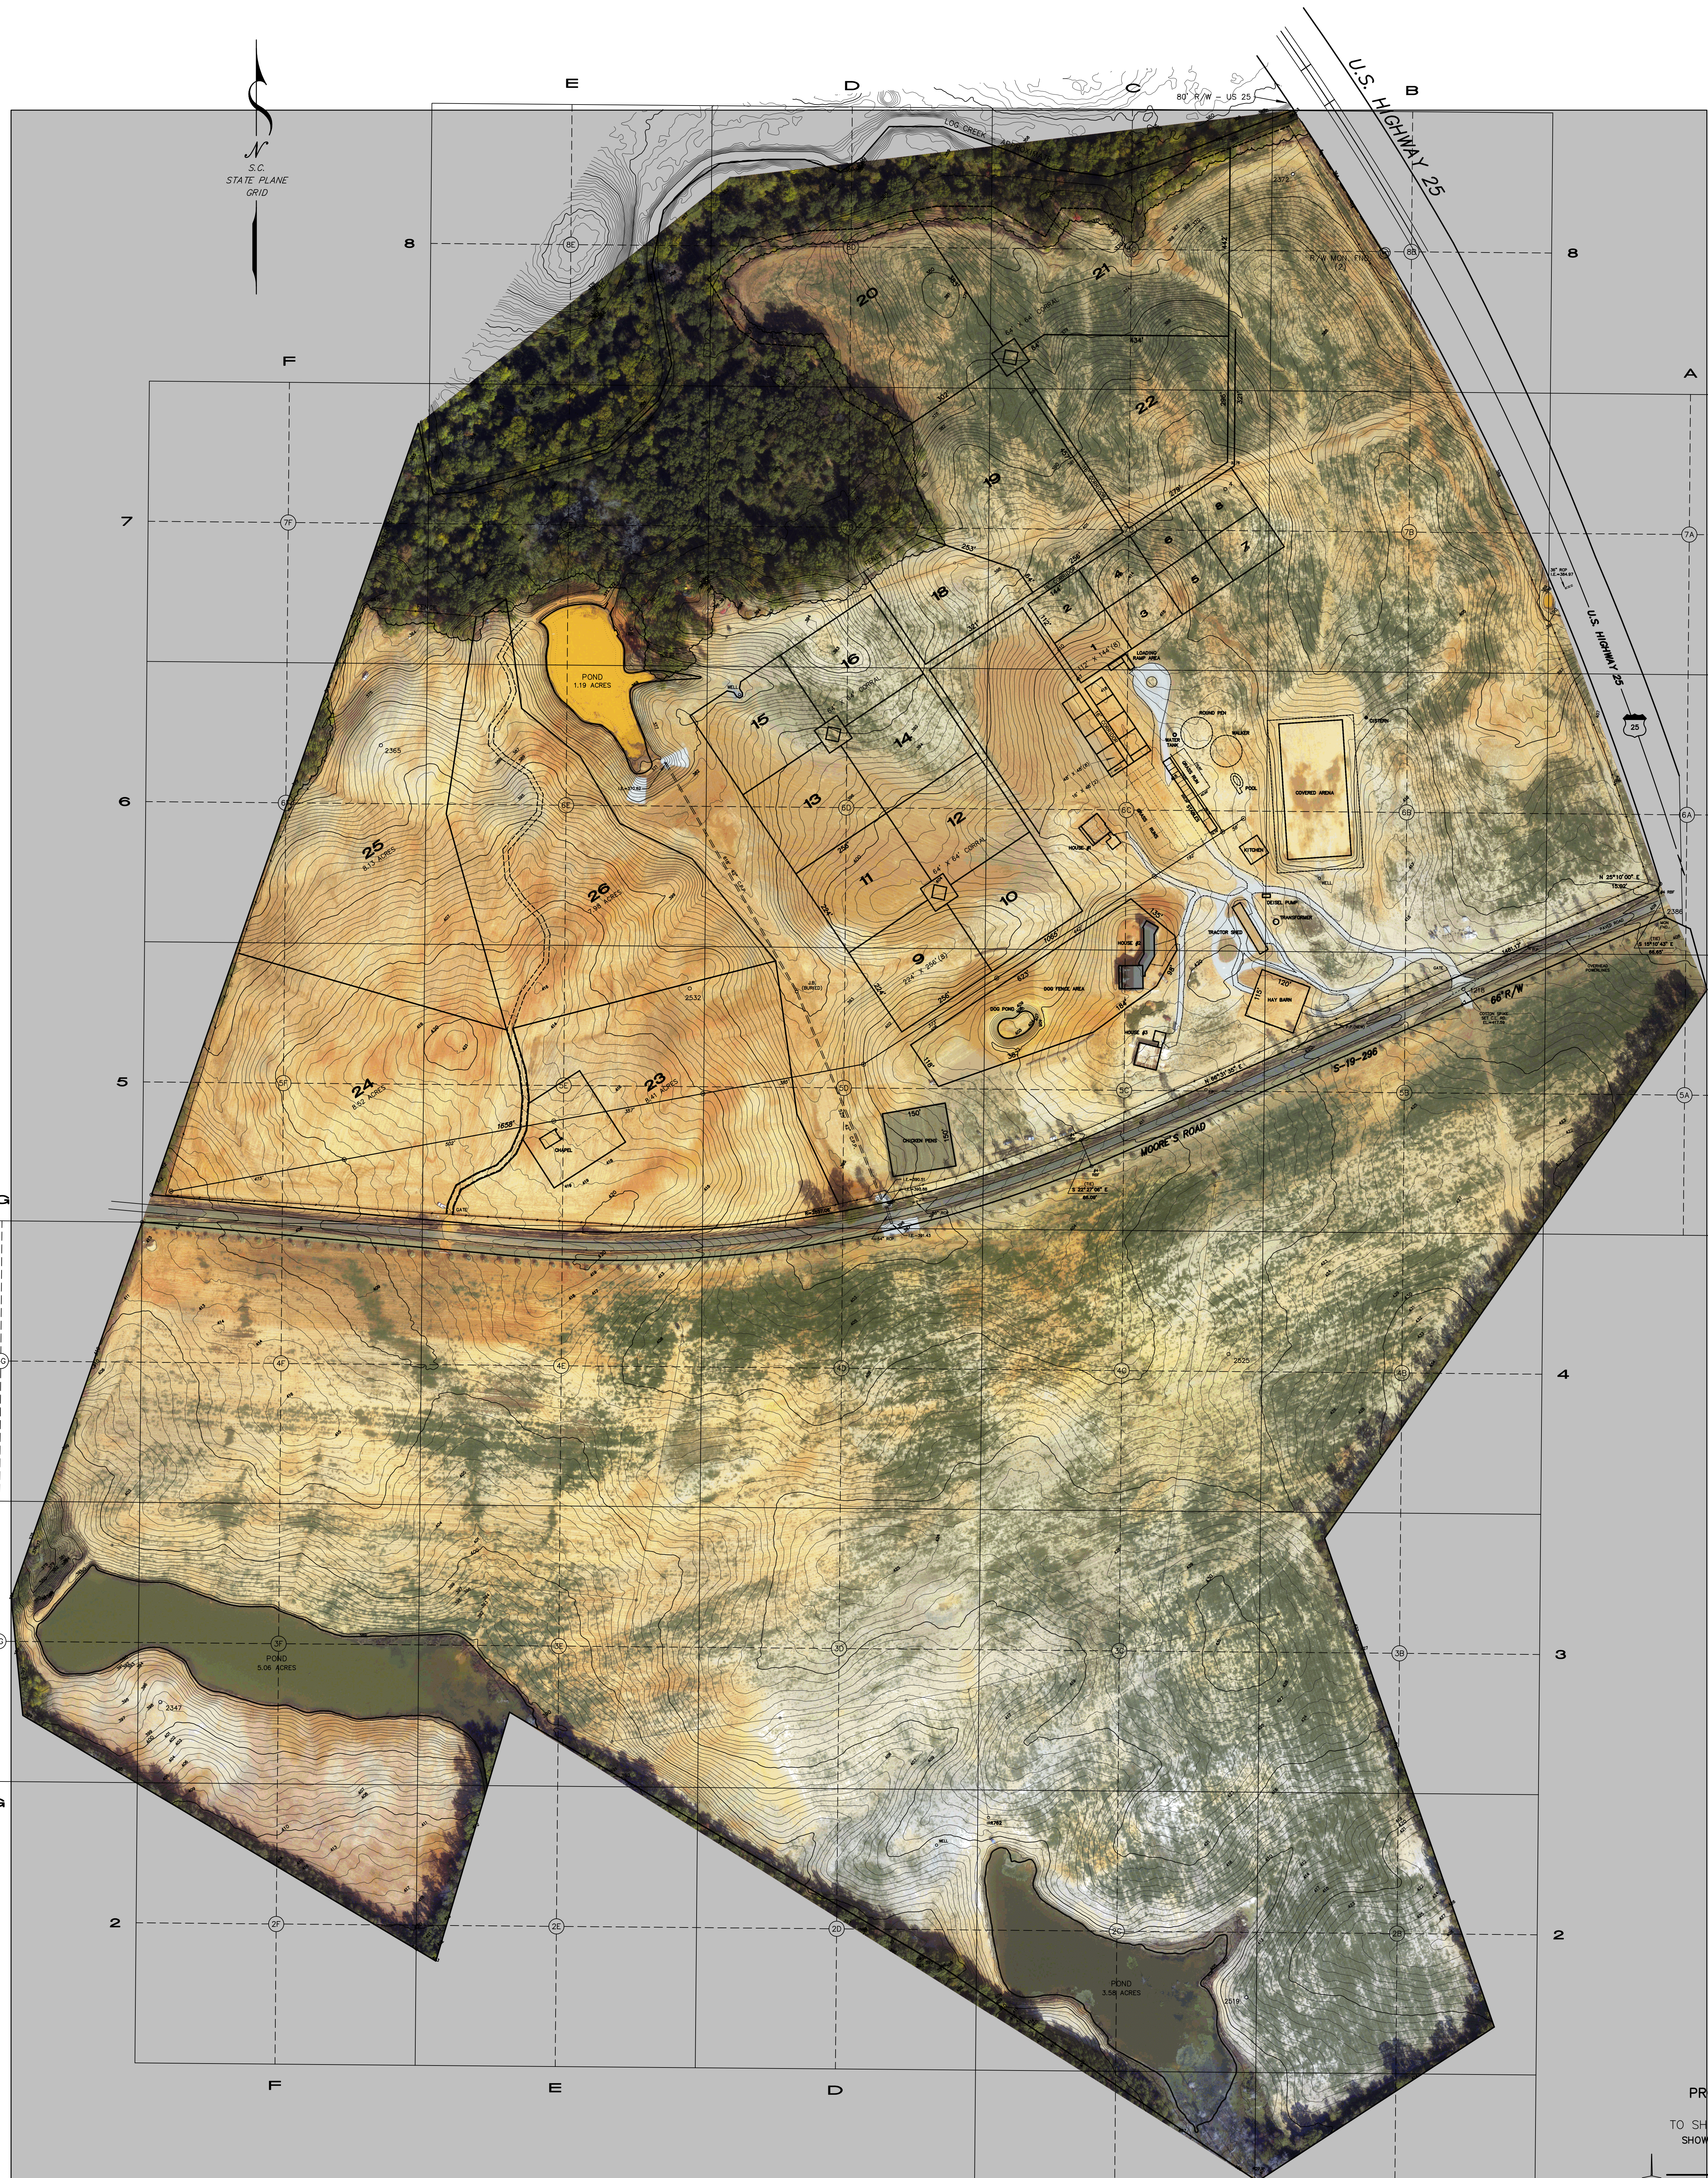

EACH GRID SQUARE = 330' X 330'
(2.50 ACRES)

ABBREVIATIONS:
RSP = STEEL REBAR FOUND
RST = STEEL REBAR W/ CAP SET
TAP = ALUM. TELEPHONE PEG/POST
RWC = REMOVED CURB/RETAINING WALL
SPC = STATE PLANE COORDINATE (3000 SC)
R/W = RIGHT-OF-WAY
P/A = POWER POLE

150 100 50 0 50 100 150 200 250 300 350 400
FEET
CONTOUR INTERVAL = 1'

H.A. (Chp) Williams, Jr. - P.L.S. No. 14821
PH. (603) 643-9172

PROPOSED SITE PLAN SKETCH #21
REVISED 3/29/2017
TO SHOW GRID LINES (2.50 ACRE SQUARES)
SHOWING EXISTING AND PROPOSED IMPROVEMENTS
AND TOPOGRAPHY
ON PROPERTIES OWNED BY

Cielo Dorato Corporation
APPROXIMATELY 276 ACRES
TAX PARCEL 091-00-00-032-000
NORTH OF EDGEFIELD, EDGEFIELD COUNTY, SOUTH CAROLINA

SCALE:
1" = 150'
DATE:
JUNE 6, 2016
WILLIAMS SURVEYING
3519 SENECA AVENUE • P.O. BOX 3064 • Aiken, S.C. 29802

COPYRIGHT © WILLIAMS SURVEYING 2016