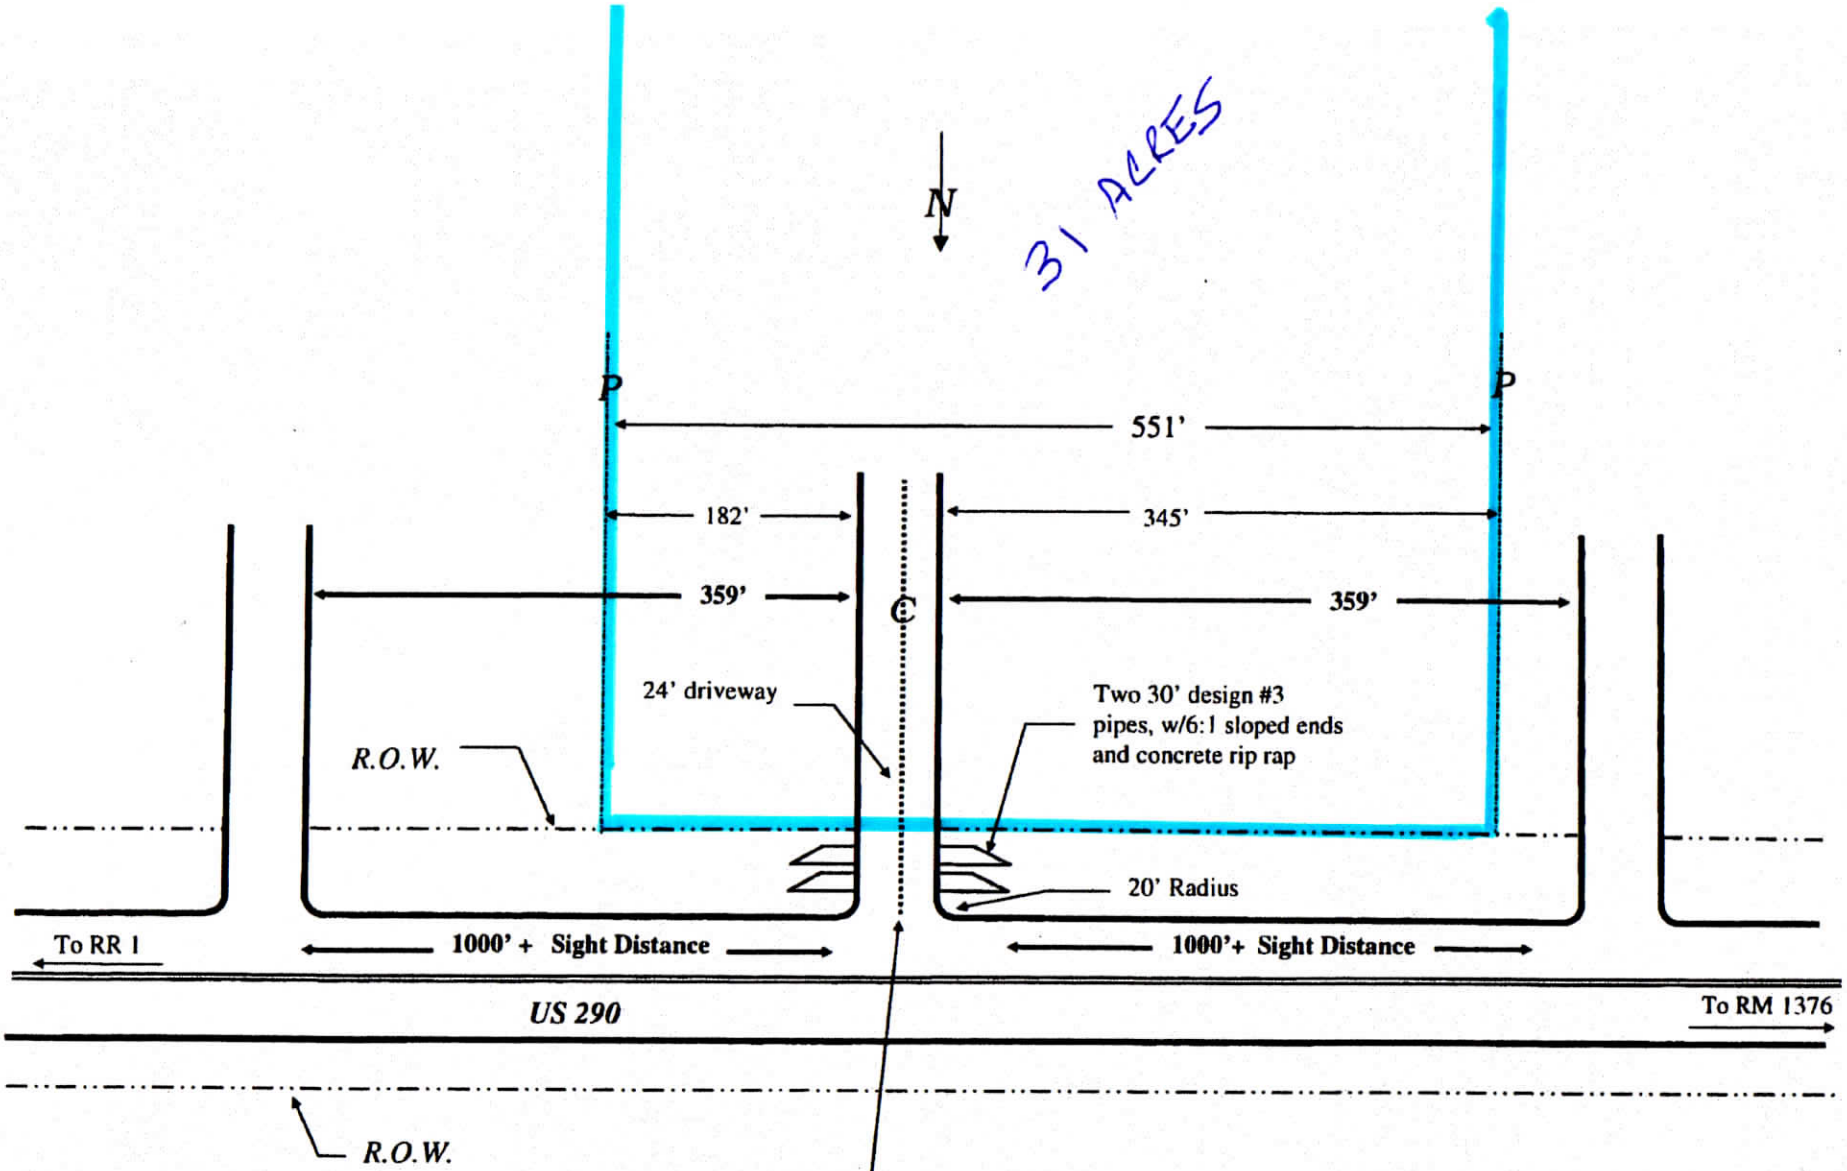

TRM 512+5929'
30.22073 N
98.75583 W

Highway:	**US 290**
Grantee:	**John Kenneth Morgan**
Phone Number:	**830/833-4806**
Speed Limit:	**60**
ADT:	**10,511**

Table 9
Required Pipe Clear Distances

Diameter Full-Circle Pipe (in.)	Pipe Arch Design Size	Clear Distance Between Pipes (Full-Circle Pipe and Pipe Arch)
18	2	1 ft. 2 in.
21	2A	1 ft. 3 in.
24	3	1 ft. 5 in.
30	4	1 ft. 8 in.
36	5	1 ft. 11 in.