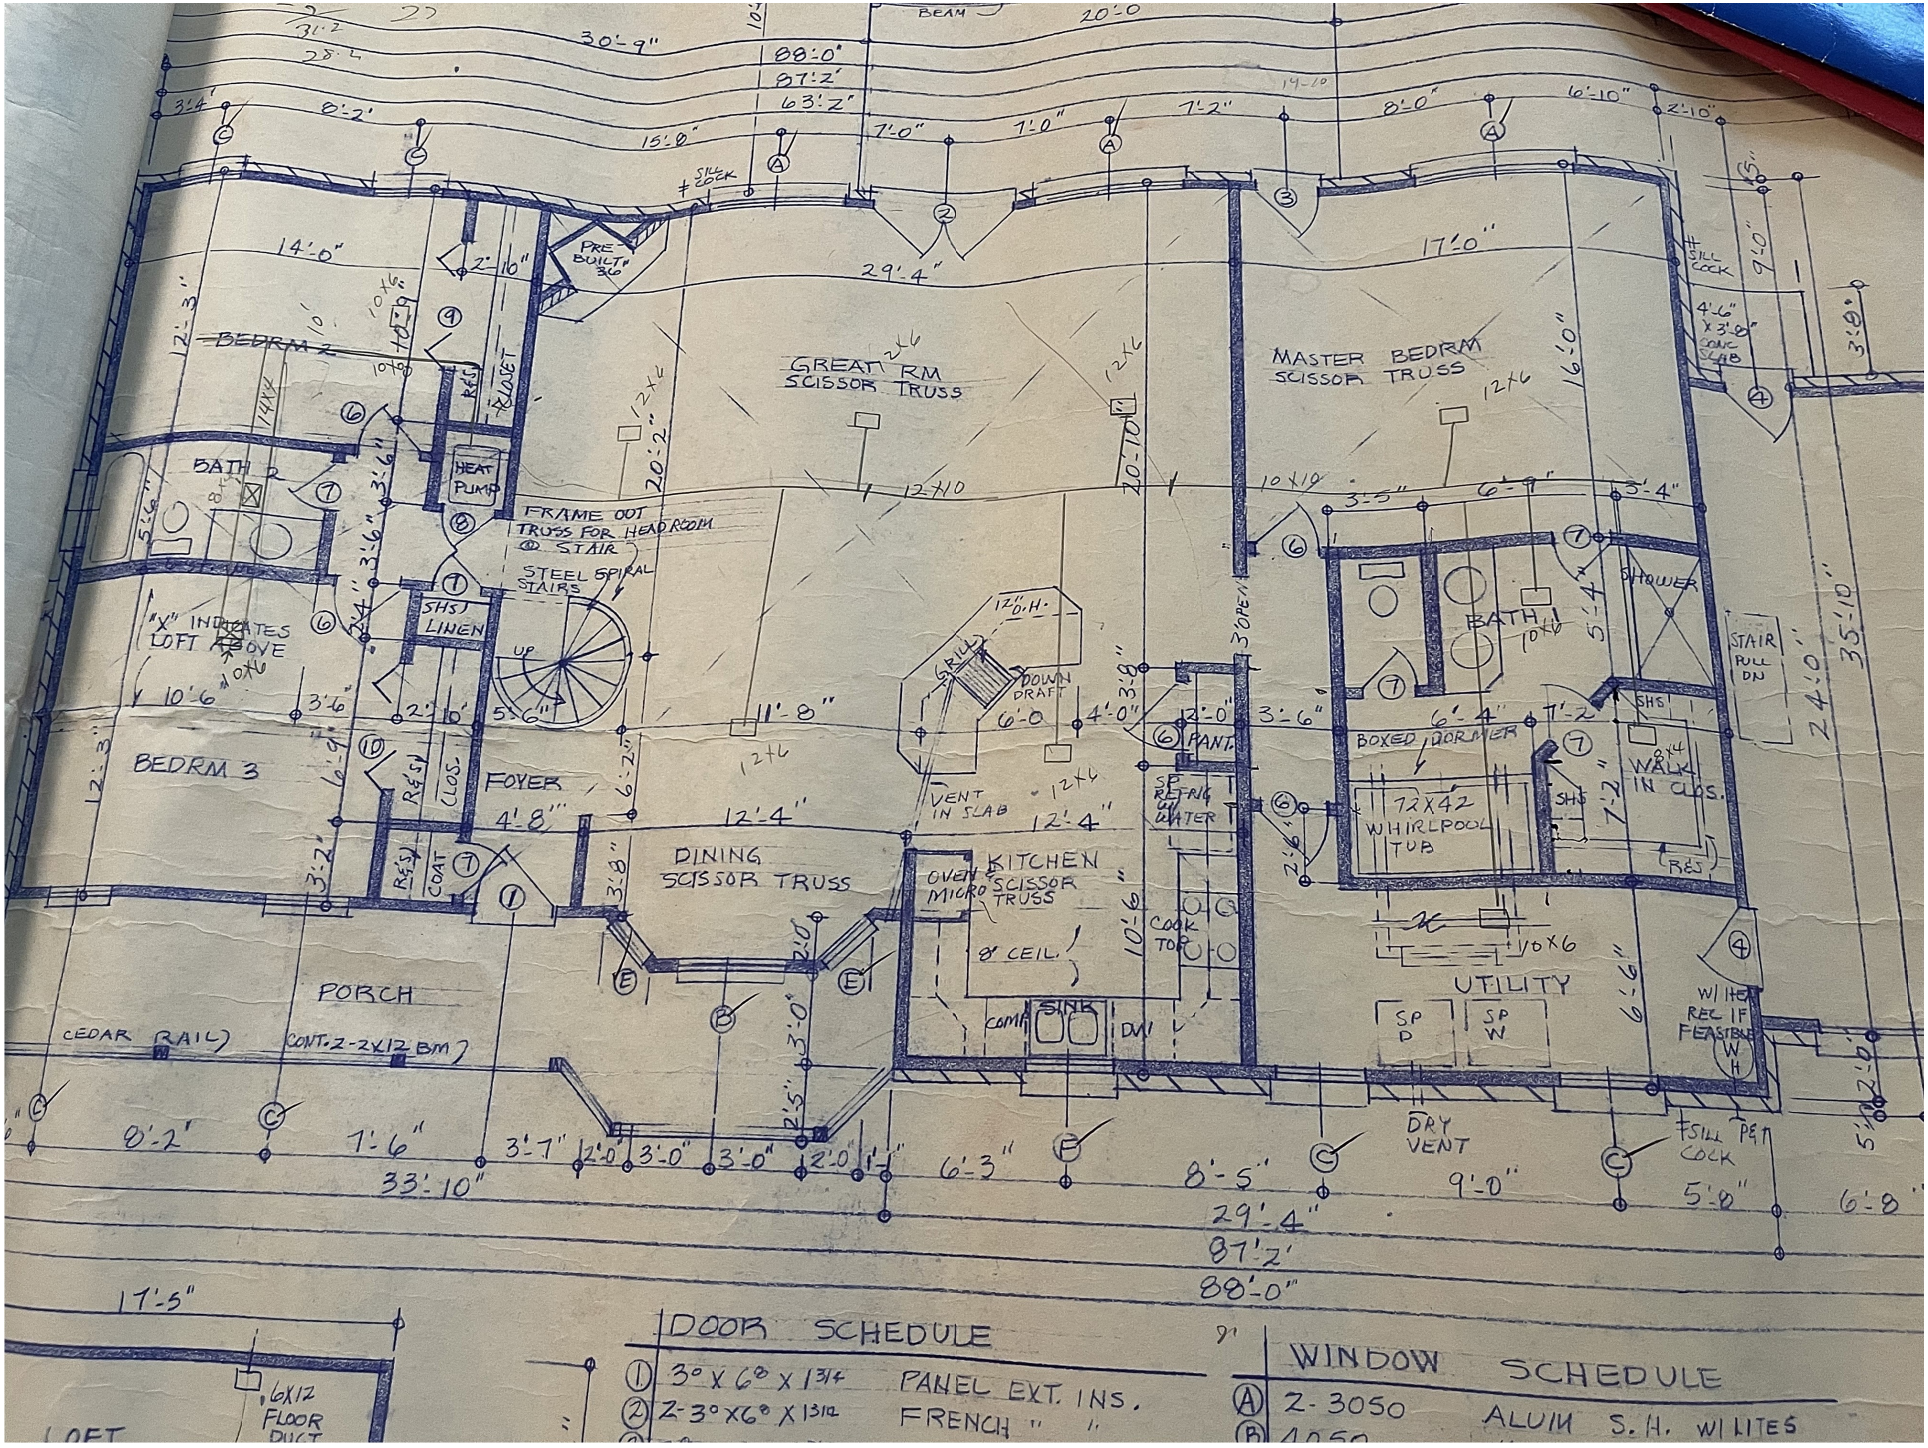

DOOR SCHEDULE

1	3° X 6° X 1 3/4	PANEL EXT. INS.
2	2-3° X 6° X 1 3/2	FRENCH " "

WINDOW SCHEDULE

A	2-3050	ALUM S.H. W/ LITES
B	4050	

Building Sketch (Page - 1)
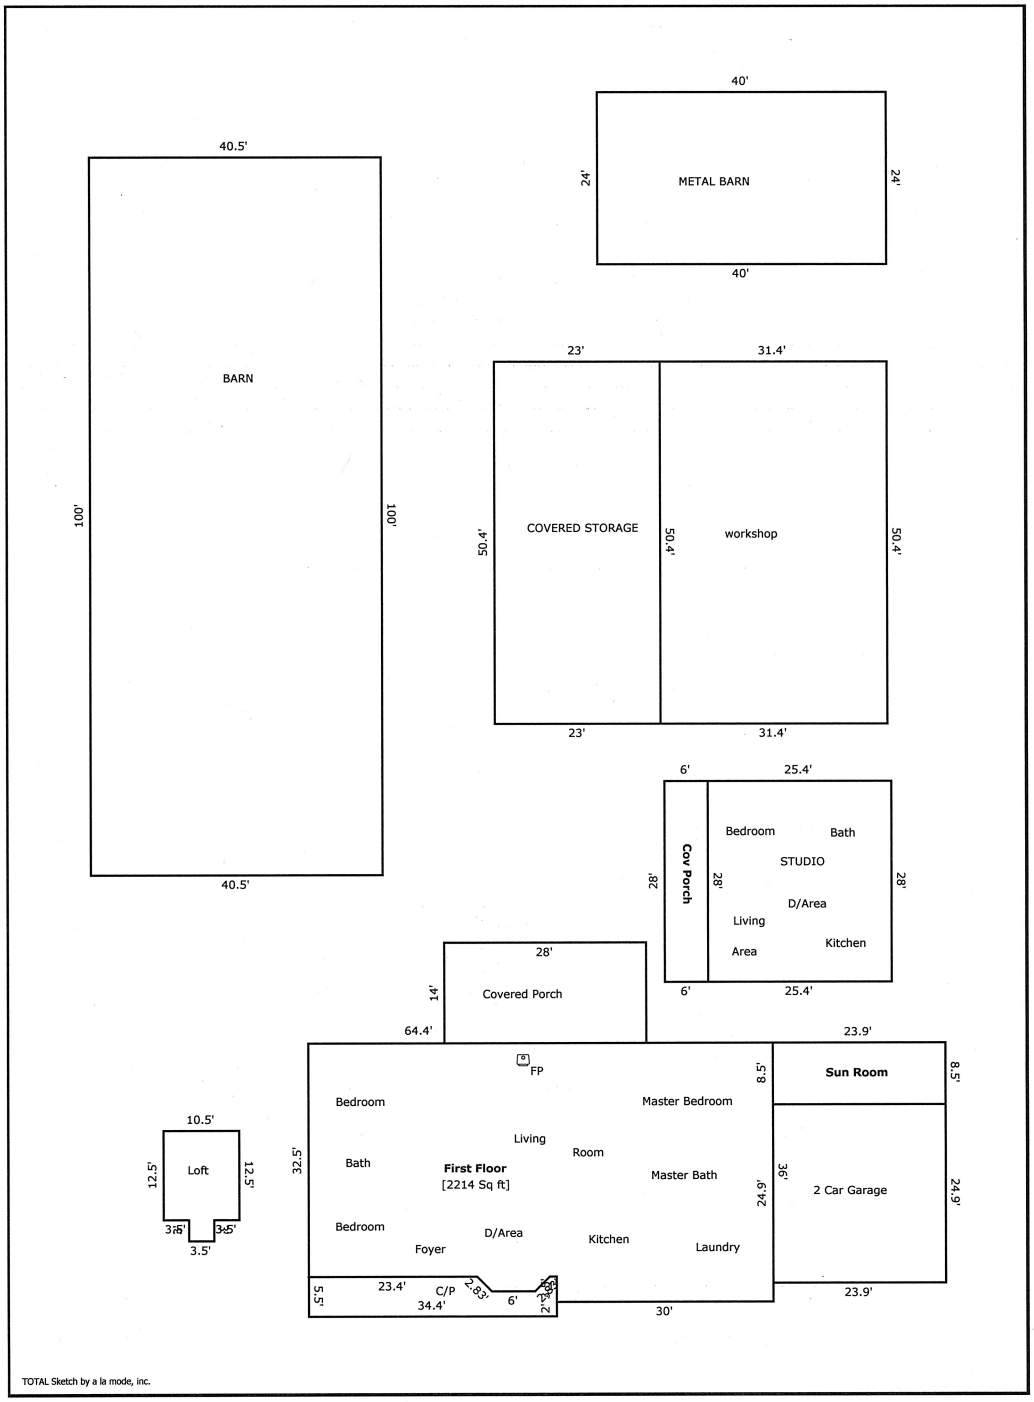
Borrower							
Property Address	2691 W Roberts Rd						
City	Cantonment	County	Escambia	State	FL	Zip Code	32533
Lender/Client	Jack C Butler & Virginia Butler