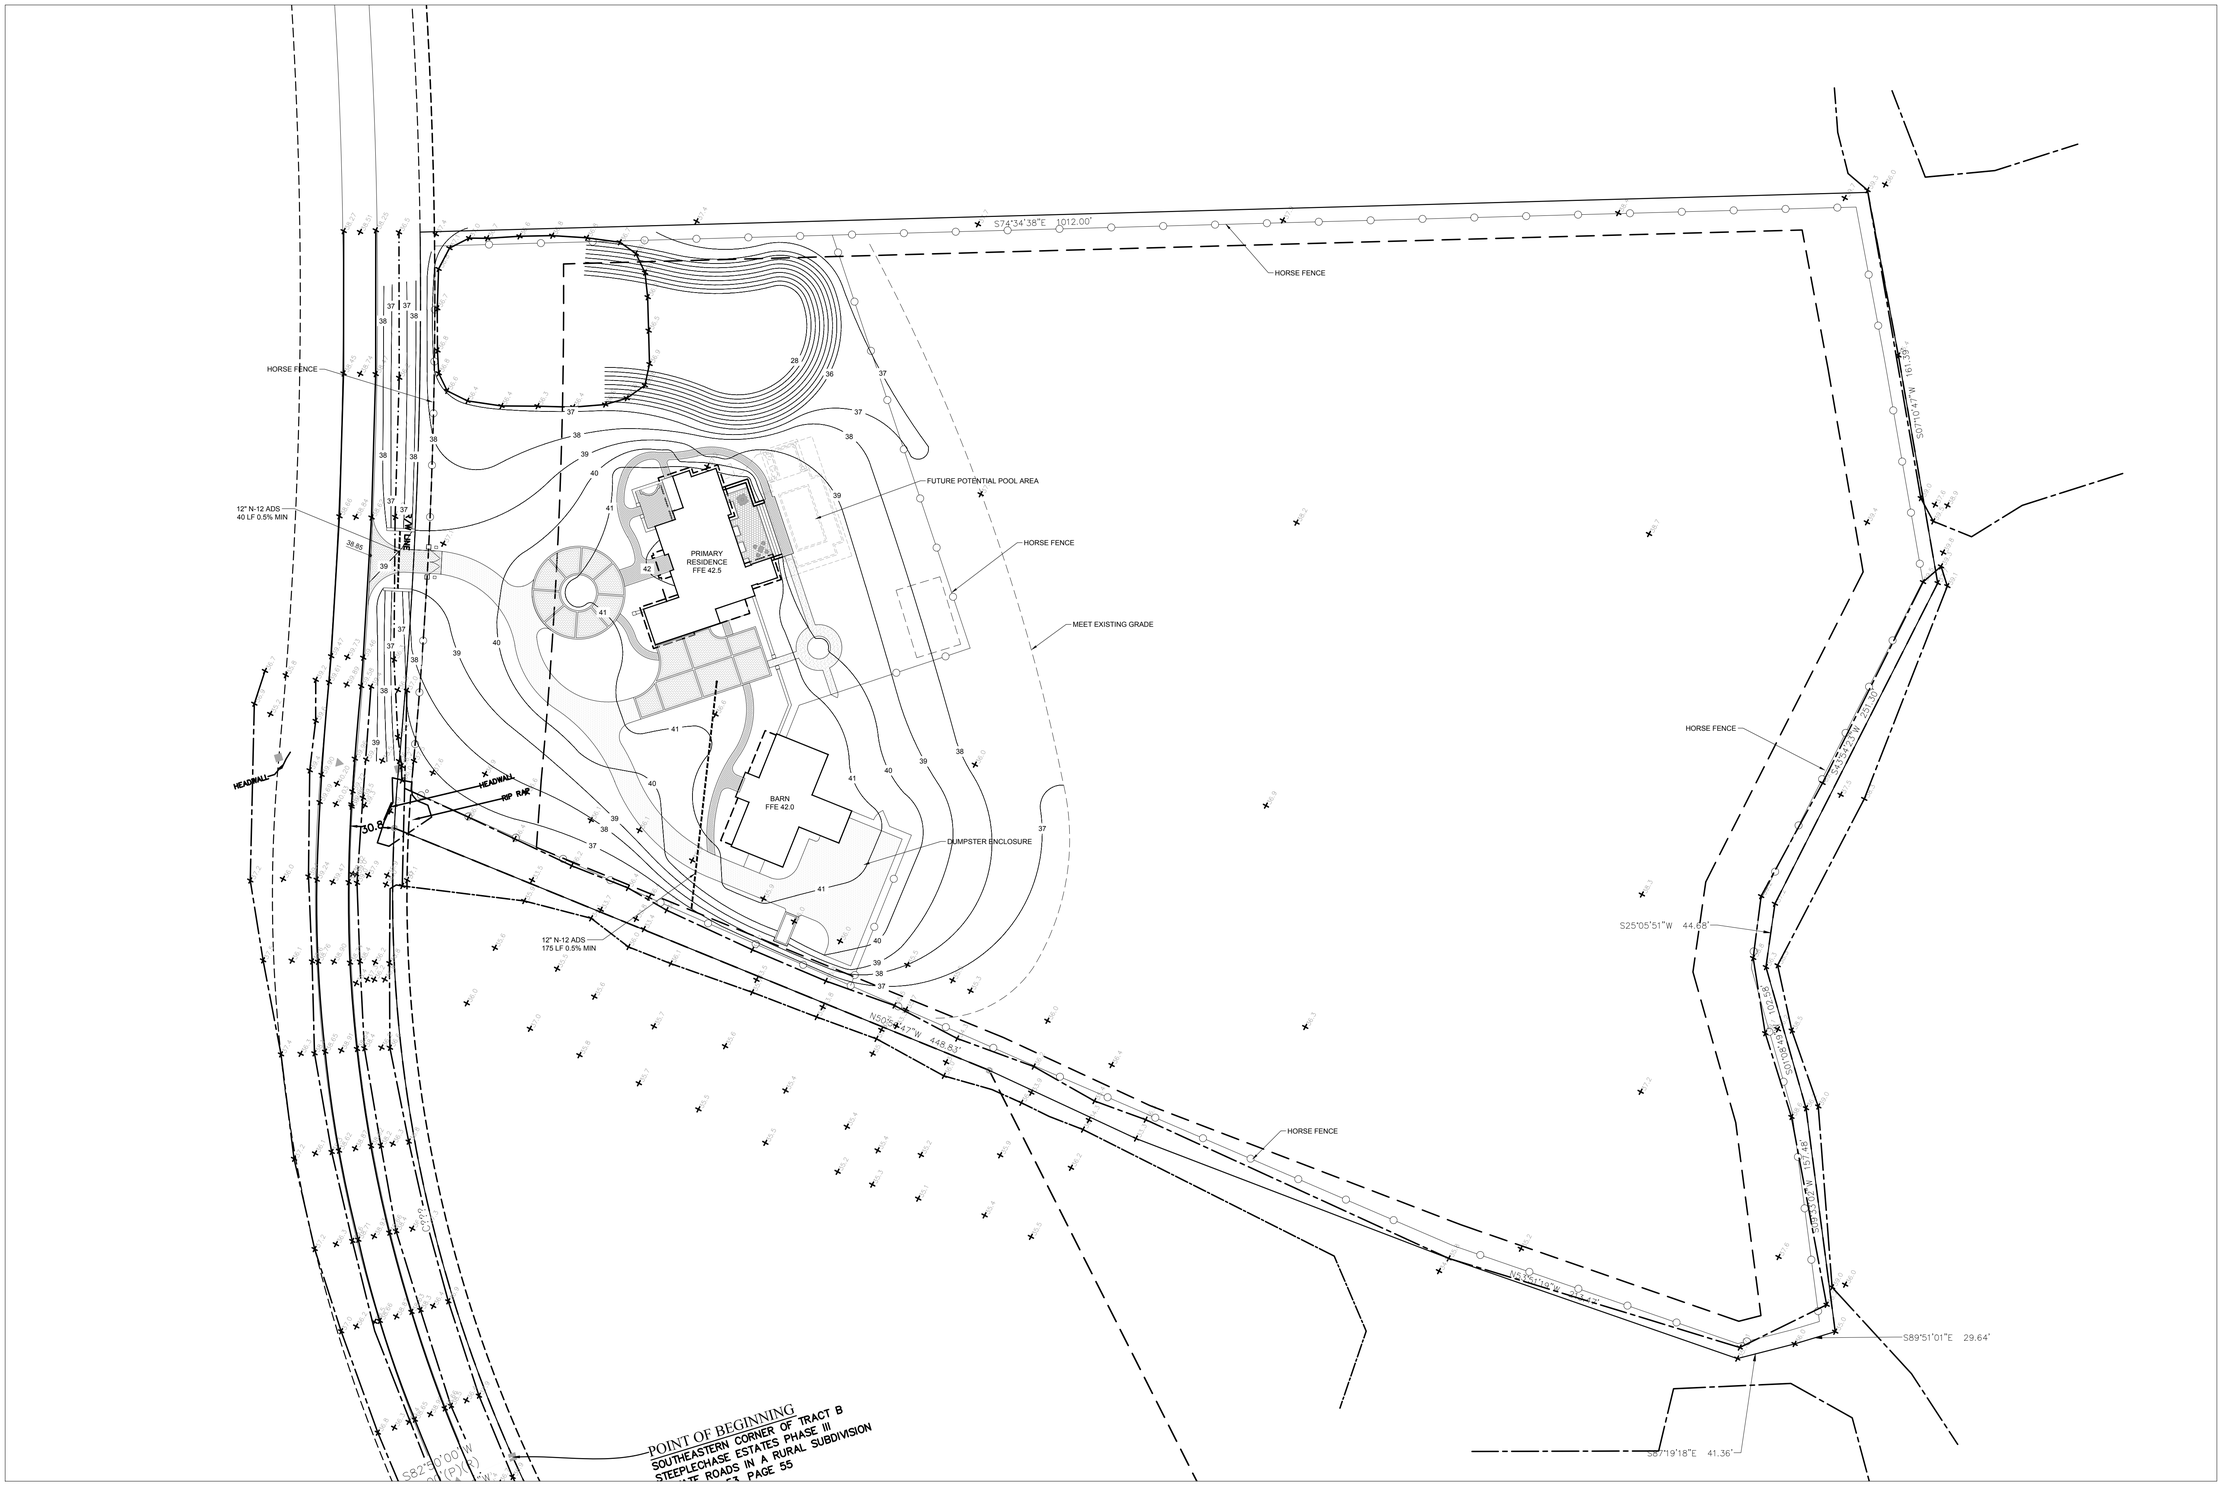

1 HARDSCAPE PLAN

SCALE: 1" = 50'

0 25' 50' 100'

SCALE: 1" = 50'-0"

RVi
8725 Pendery Place, Suite 101
Bradenton, Florida 34201
Tel: 941.379.8400
www.rviplanning.com

Sunshine 811

Call 811 or visit sunshine811.com two full business days before digging to have buried facilities located and marked.

Check positive response codes before you dig!

TERRANOVA MODEL SEP

MYAKKA CITY, FLORIDA

PROJECT NO :	23001734
DATE :	08/17/2023
DRAWN:	KH
REVIEWED:	JB

REVISIONS

1
2
3
4
5

HARDSCAPE PLAN

LS101

SHEET 3 OF 10

1ST SUBMITTAL

L:\2023\23001734 TerraNova Model SEP\04 LANDSCAPE ARCHITECTURE\23001734 TerraNova Model SEP\02 DD-CD\02 SHEETS\LS101 HARDSCAPE PLAN.dwg 8/17/2023 kurt trackwelder