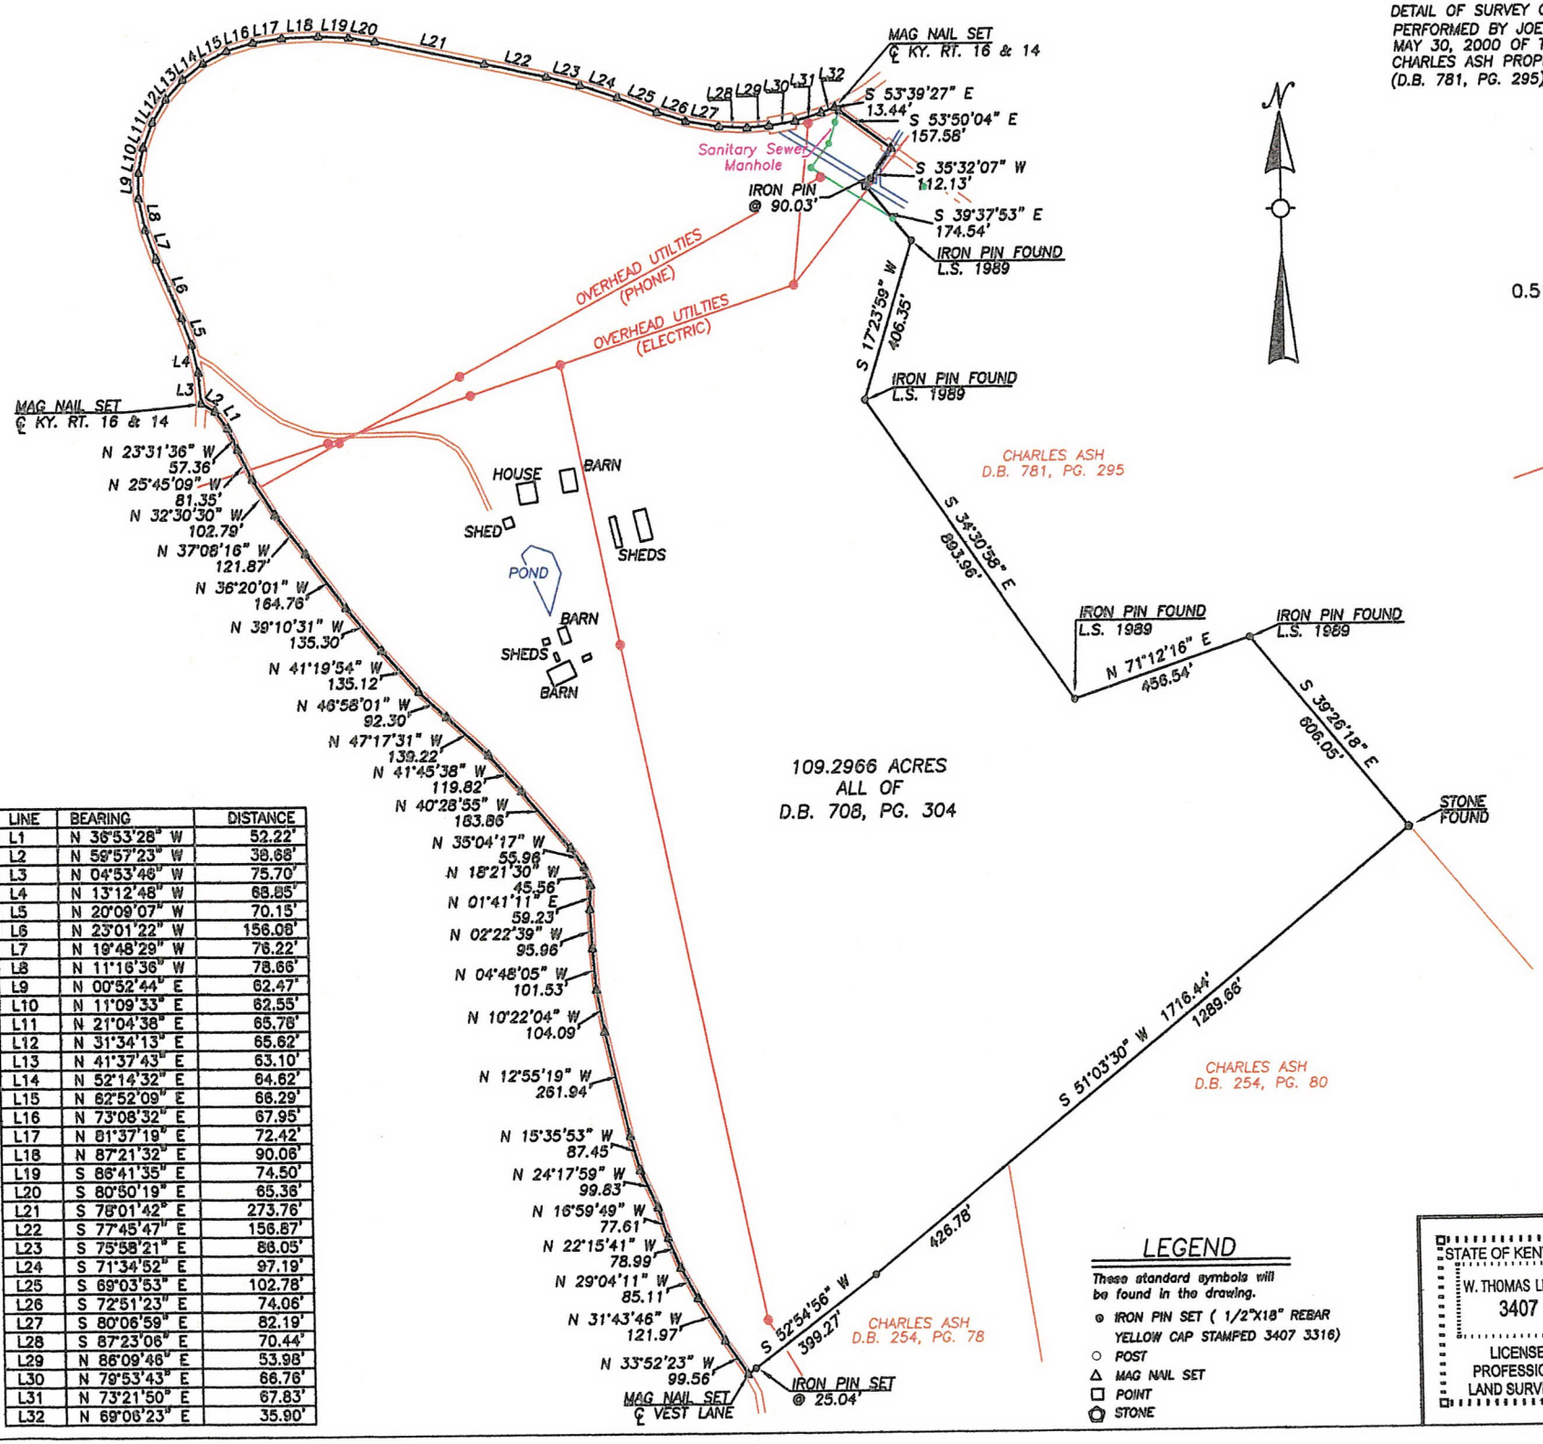

DETAIL OF SURVEY OVERLAP PERFORMED BY JOE JUSTICE MAY 30, 2000 OF THE CHARLES ASH PROPERTY (D.B. 781, PG. 295)

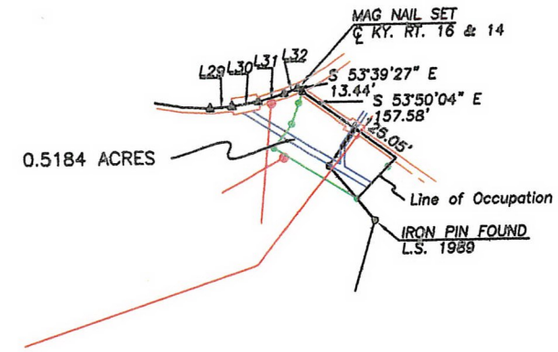

LINE	BEARING	DISTANCE
L1	N 36°53'28" W	52.22'
L2	N 59°57'23" W	38.68'
L3	N 04°53'46" W	75.70'
L4	N 13°12'48" W	68.85'
L5	N 20°09'07" W	70.15'
L6	N 23°01'22" W	156.08'
L7	N 19°48'29" W	76.22'
L8	N 11°16'36" W	78.66'
L9	N 00°52'44" E	62.47'
L10	N 11°09'33" E	82.55'
L11	N 21°04'38" E	65.78'
L12	N 31°34'13" E	65.62'
L13	N 41°37'43" E	63.10'
L14	N 52°14'32" E	64.62'
L15	N 62°52'09" E	66.29'
L16	N 73°08'32" E	67.95'
L17	N 81°37'19" E	72.42'
L18	N 87°21'32" E	90.06'
L19	S 86°41'35" E	74.50'
L20	S 80°50'19" E	65.36'
L21	S 78°01'42" E	273.76'
L22	S 77°45'47" E	156.87'
L23	S 75°58'21" E	86.05'
L24	S 71°34'52" E	97.19'
L25	S 69°03'53" E	102.78'
L26	S 72°51'23" E	74.06'
L27	S 80°06'59" E	82.19'
L28	S 87°23'06" E	70.44'
L29	N 86°09'46" E	53.98'
L30	N 79°53'43" E	66.76'
L31	N 73°21'50" E	67.83'
L32	N 69°06'23" E	35.90'

LEGEND

These standard symbols will be found in the drawing.

- ⊙ IRON PIN SET (1/2"X18" REBAR YELLOW CAP STAMPED 3407 3316)
- ○ POST
- △ MAG NAIL SET
- □ POINT
- ⬡ STONE

STATE OF KENTUCKY
W. THOMAS LEACH
3407
LICENSED PROFESSIONAL LAND SURVEYOR

I hereby certify that the survey depicted on this plat was done by persons under my direct supervision by the method of random traverse with sideshots. The unadjusted precision ratio of the traverse was 1:12017.31 and was not adjusted. The survey as shown hereon is a Class B survey and the accuracy and precision of said survey meets all of the specifications of said class.

W. Thomas Leach 4-13-06

W. Thomas Leach P.L.S. #3407 Date:

0' 300' 600' 900'

SURVEY FOR DESCRIPTION

SALEM RIDGE FARMS, LLC.

ON THE SOUTH SIDE OF KY. RT. 16 & 14 AND ON THE EAST SIDE OF VEST LANE AND ON THE WEST SIDE OF SALEM CREEK RD BOONE COUNTY, KENTUCKY

SCALE: 1" = 300'	
DATE: 2-9-05	
DWN. BY: S.F.S.	
JOB NO.: 05-002	
Surveyed: 1-27-05	
FILENAME: 05002JHE	

HICKS & MANN, INC.
Consulting Engineers
Land Surveyors
Planners
P.O. Box 9
Williamstown, Ky. 41097
(859) 824-5231