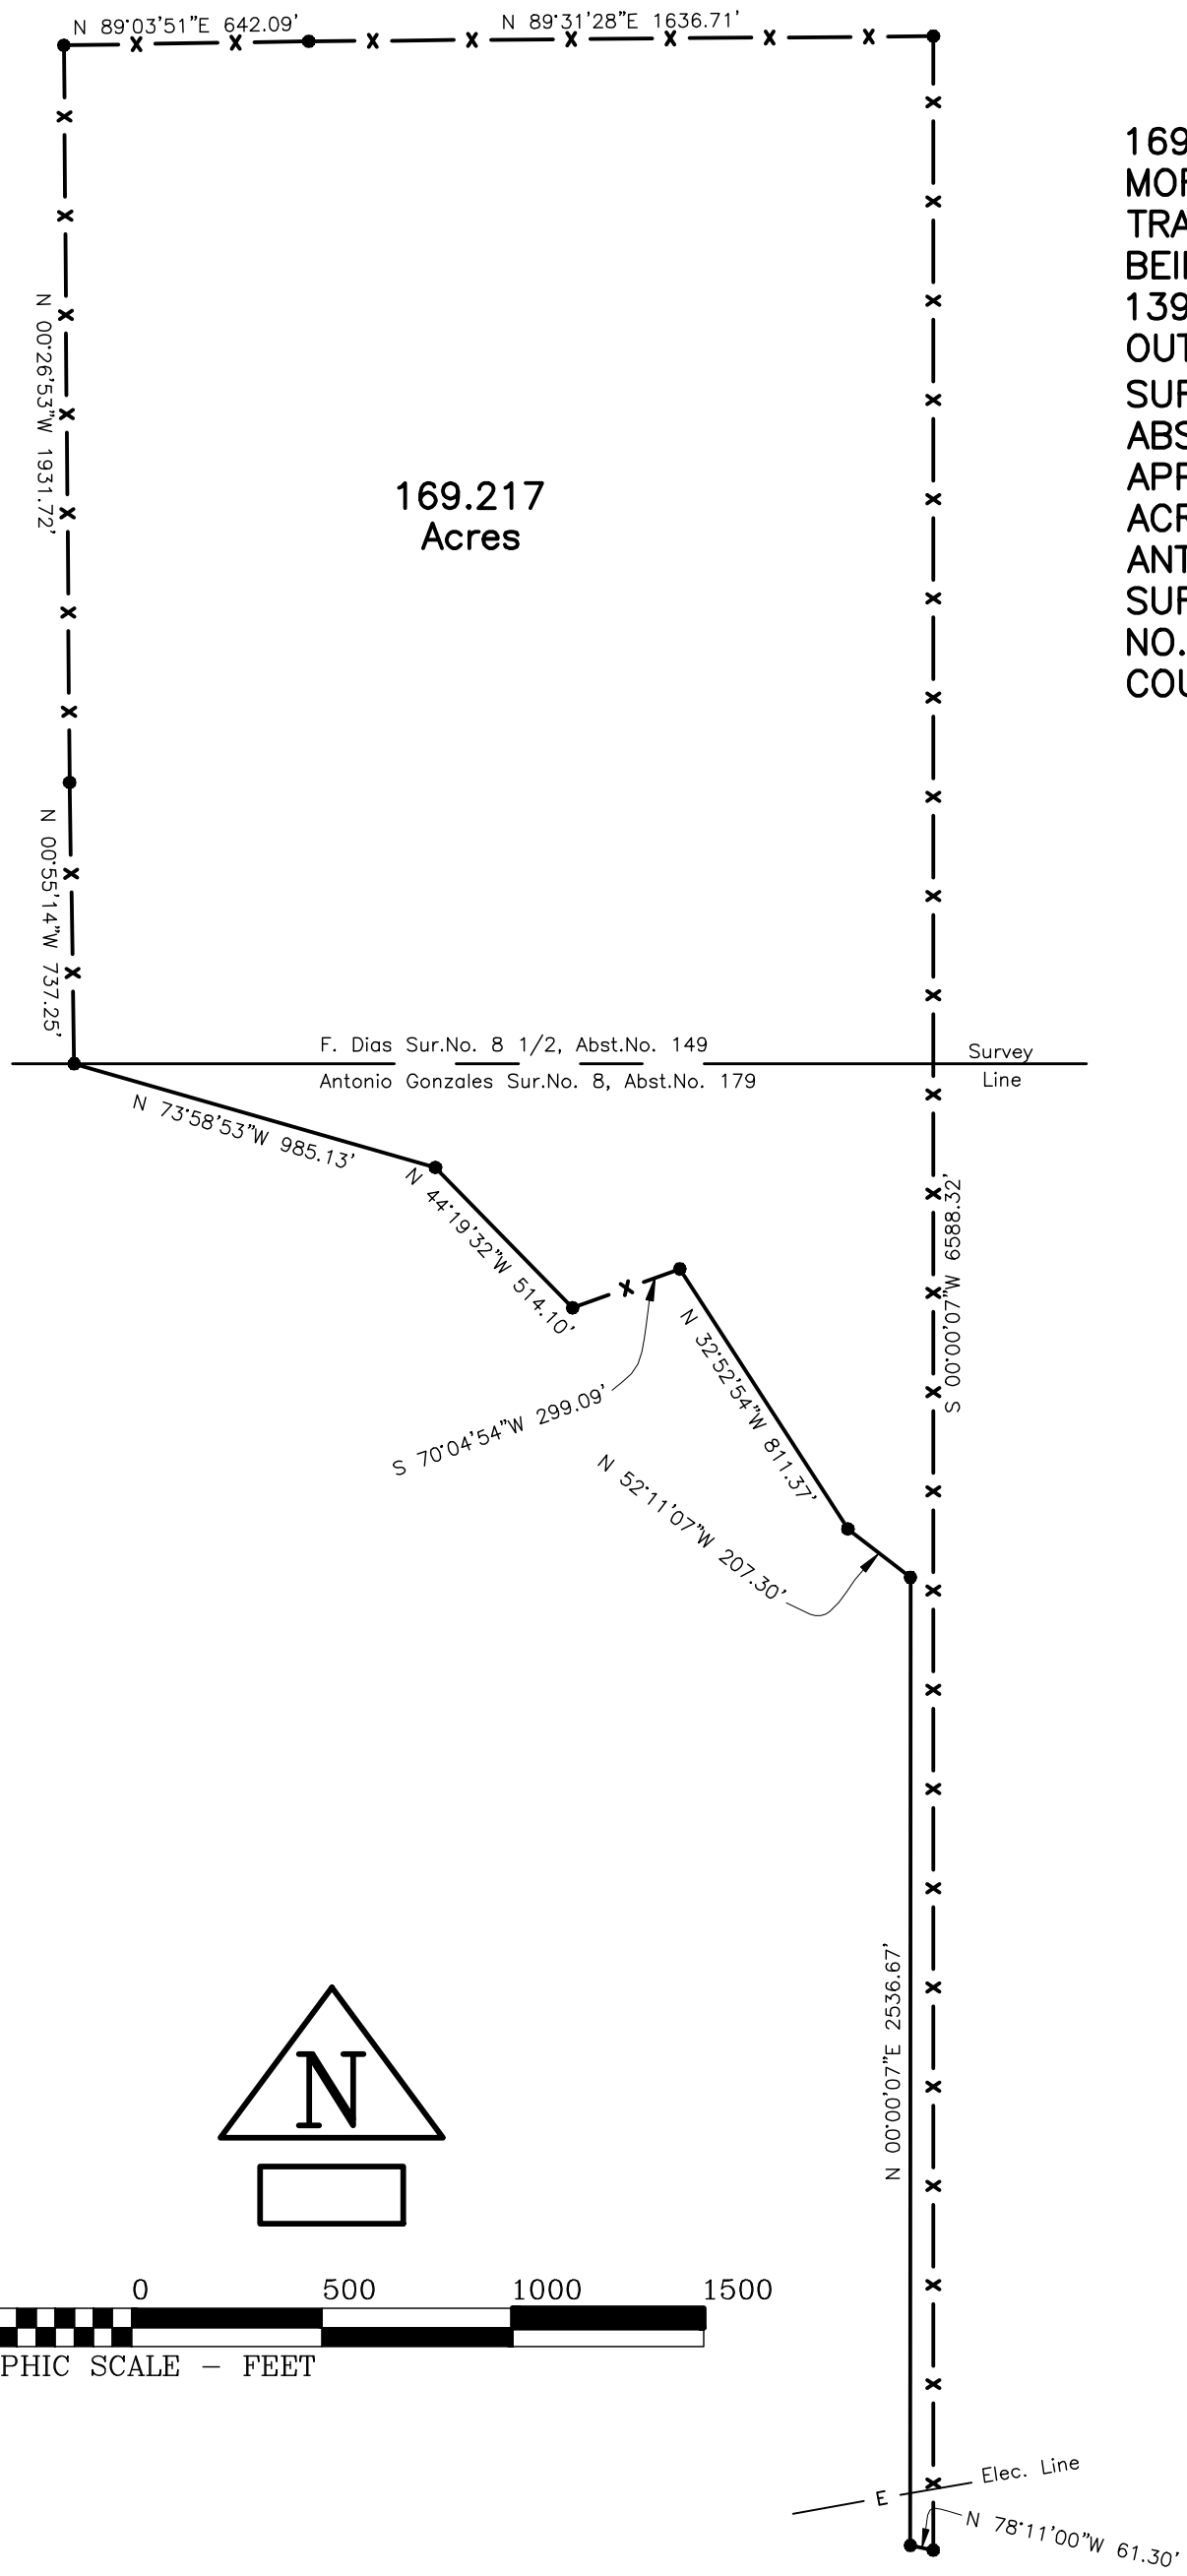

169.217 ACRE, MORE OR LESS, TRACT OF LAND, BEING APPROX. 139.009 ACRES OUT OF THE F DIAS SUR. NO. 8 1/2, ABST. NO. 149 AND APPROX. 30.208 ACRES OUT OF THE ANTONIO GONZALES SUR. NO. 8, ABST. NO. 179, KENDALL COUNTY, TEXAS.

I certify that this plat is of a survey made on the ground under my supervision on June 15–16, 1992 and that there are no visible easements or encroachments except as shown.

SCHWARZ ENGINEERING & SURVEYING, INC.
723 N. MAIN BOERNE, TEXAS 78006
830–249–8907 FAX: 830–249–3921

James E. Schwarz
Registered Professional
Land Surveyor No. 4760

G:\Jobs\1984-2000\1992\92-189\Boundary.dwg 9/21/2015 10:34:12 AM