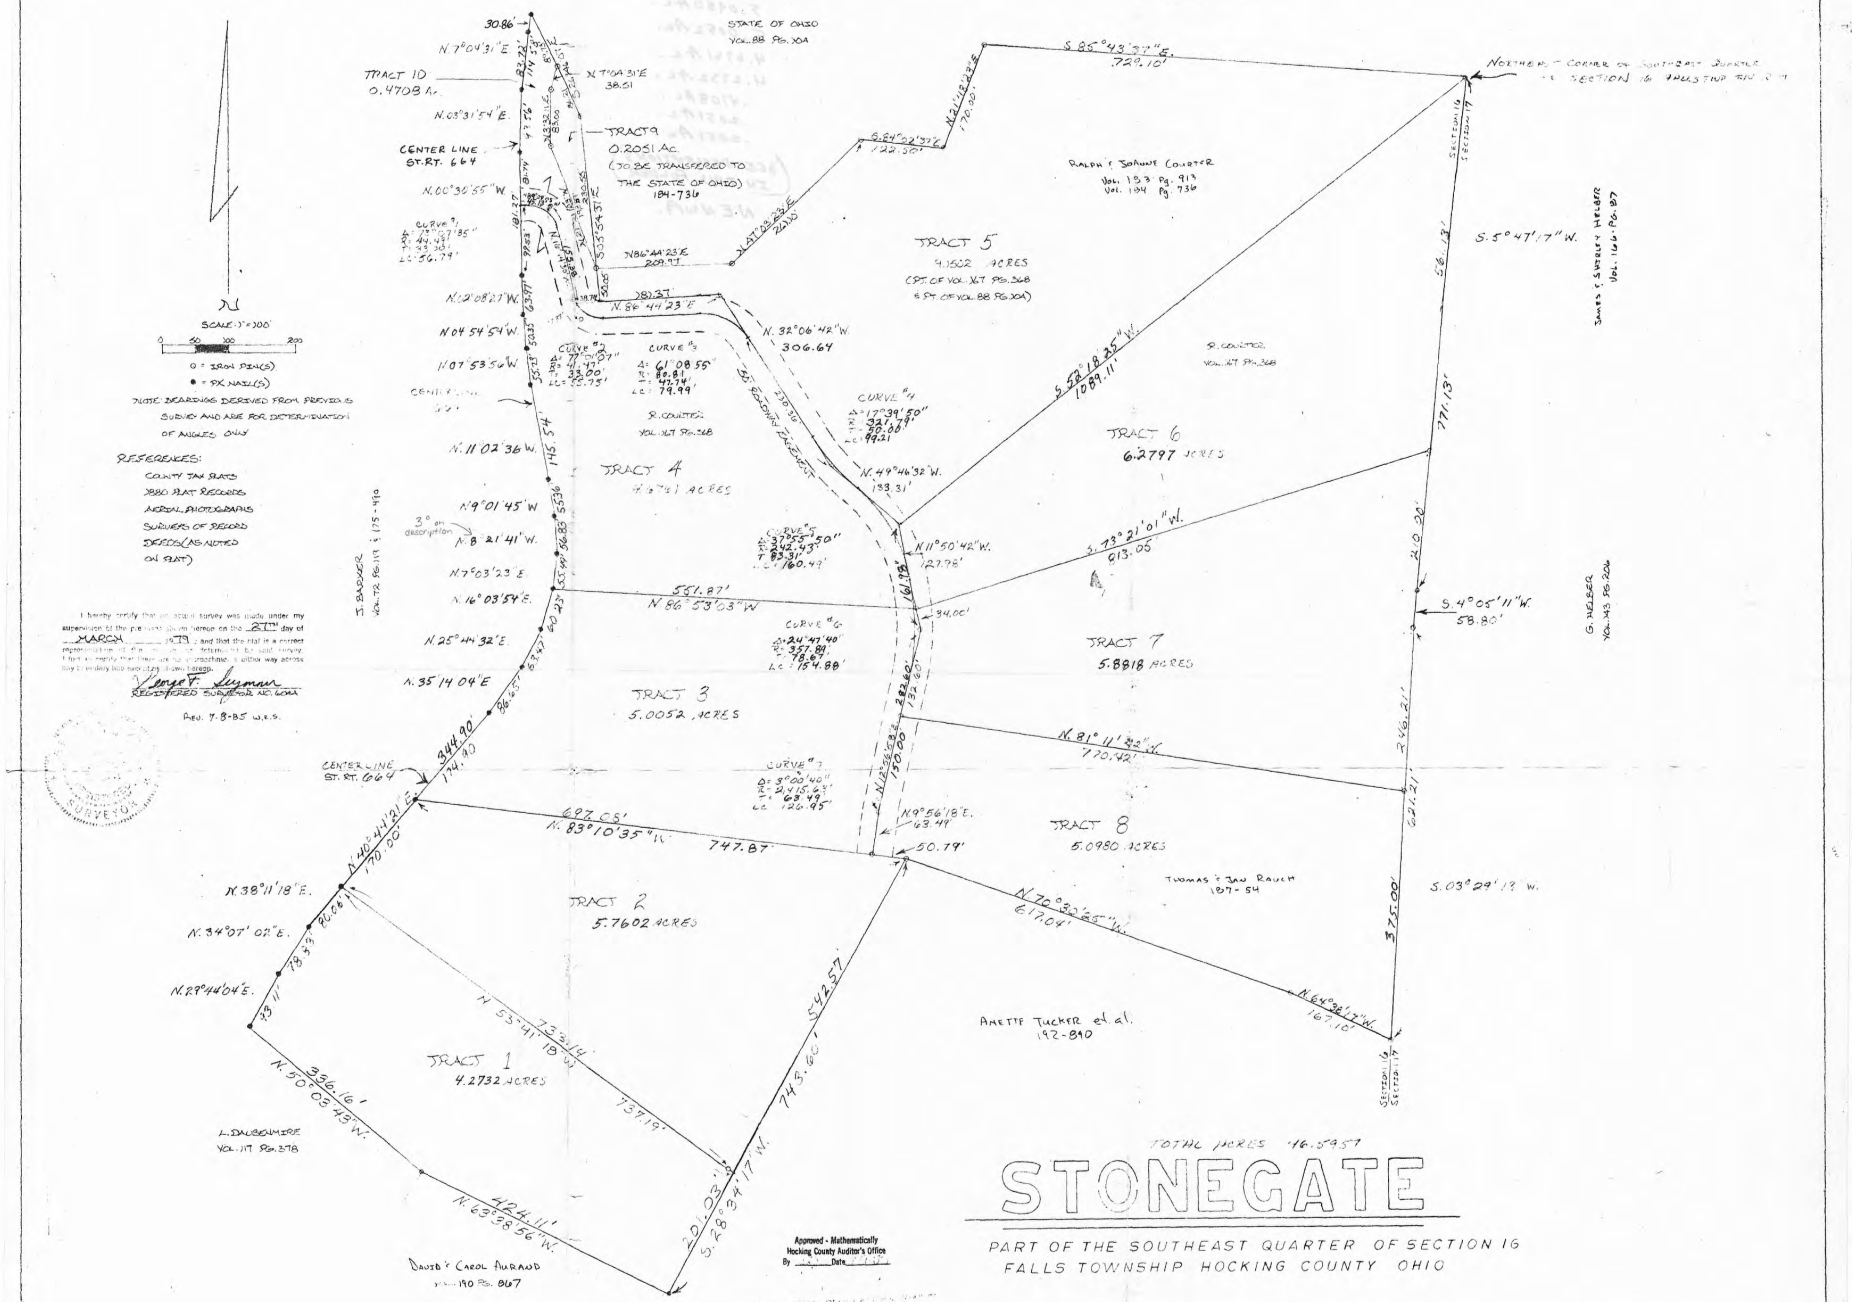
STONEGATE
PART OF THE SOUTHEAST QUARTER OF SECTION 16
FALLS TOWNSHIP HOCKING COUNTY OHIO
SEYMOUR & SHAW ASSOCIATES
CONSULTING ENGINEERS-SURVEYORS
TOTAL ACRES 46.5957
TRACT 1
4.2732 ACRES
TRACT 2
5.7602 ACRES
TRACT 3
5.0052 ACRES
TRACT 4
TRACT 5
4.1502 ACRES
TRACT 6
6.2797 ACRES
TRACT 7
5.8818 ACRES
TRACT 8
5.0980 ACRES
TRACT 9
0.2051 AC.
TRACT 10
0.4708 AC.
CENTER LINE ST. RT. 664
STATE OF OHIO
J. CAMPBELL
RALPH & SUZANNE COULTER
SUZANNE & SHIRLEY HEISER
G. HEISER
THOMAS & JAN RAUCH
AMETTE TUCKER et. al.
DAVID & CAROL AURAND
L. DALBEMIRE
J. BADGER
SCALE: 1"=200'
HEALTH DEPT APPROVAL
Approved - Mathematically
Hocking County Auditor's Office
SEE DEED TRANSFERRED
CONDITIONAL APPROVAL/TRANSFER-lot to be used as separate building site transferred as an independent parcel in the future without Planning Commission and health Dept. approval.
4 TRACTS 9 & 10 Only