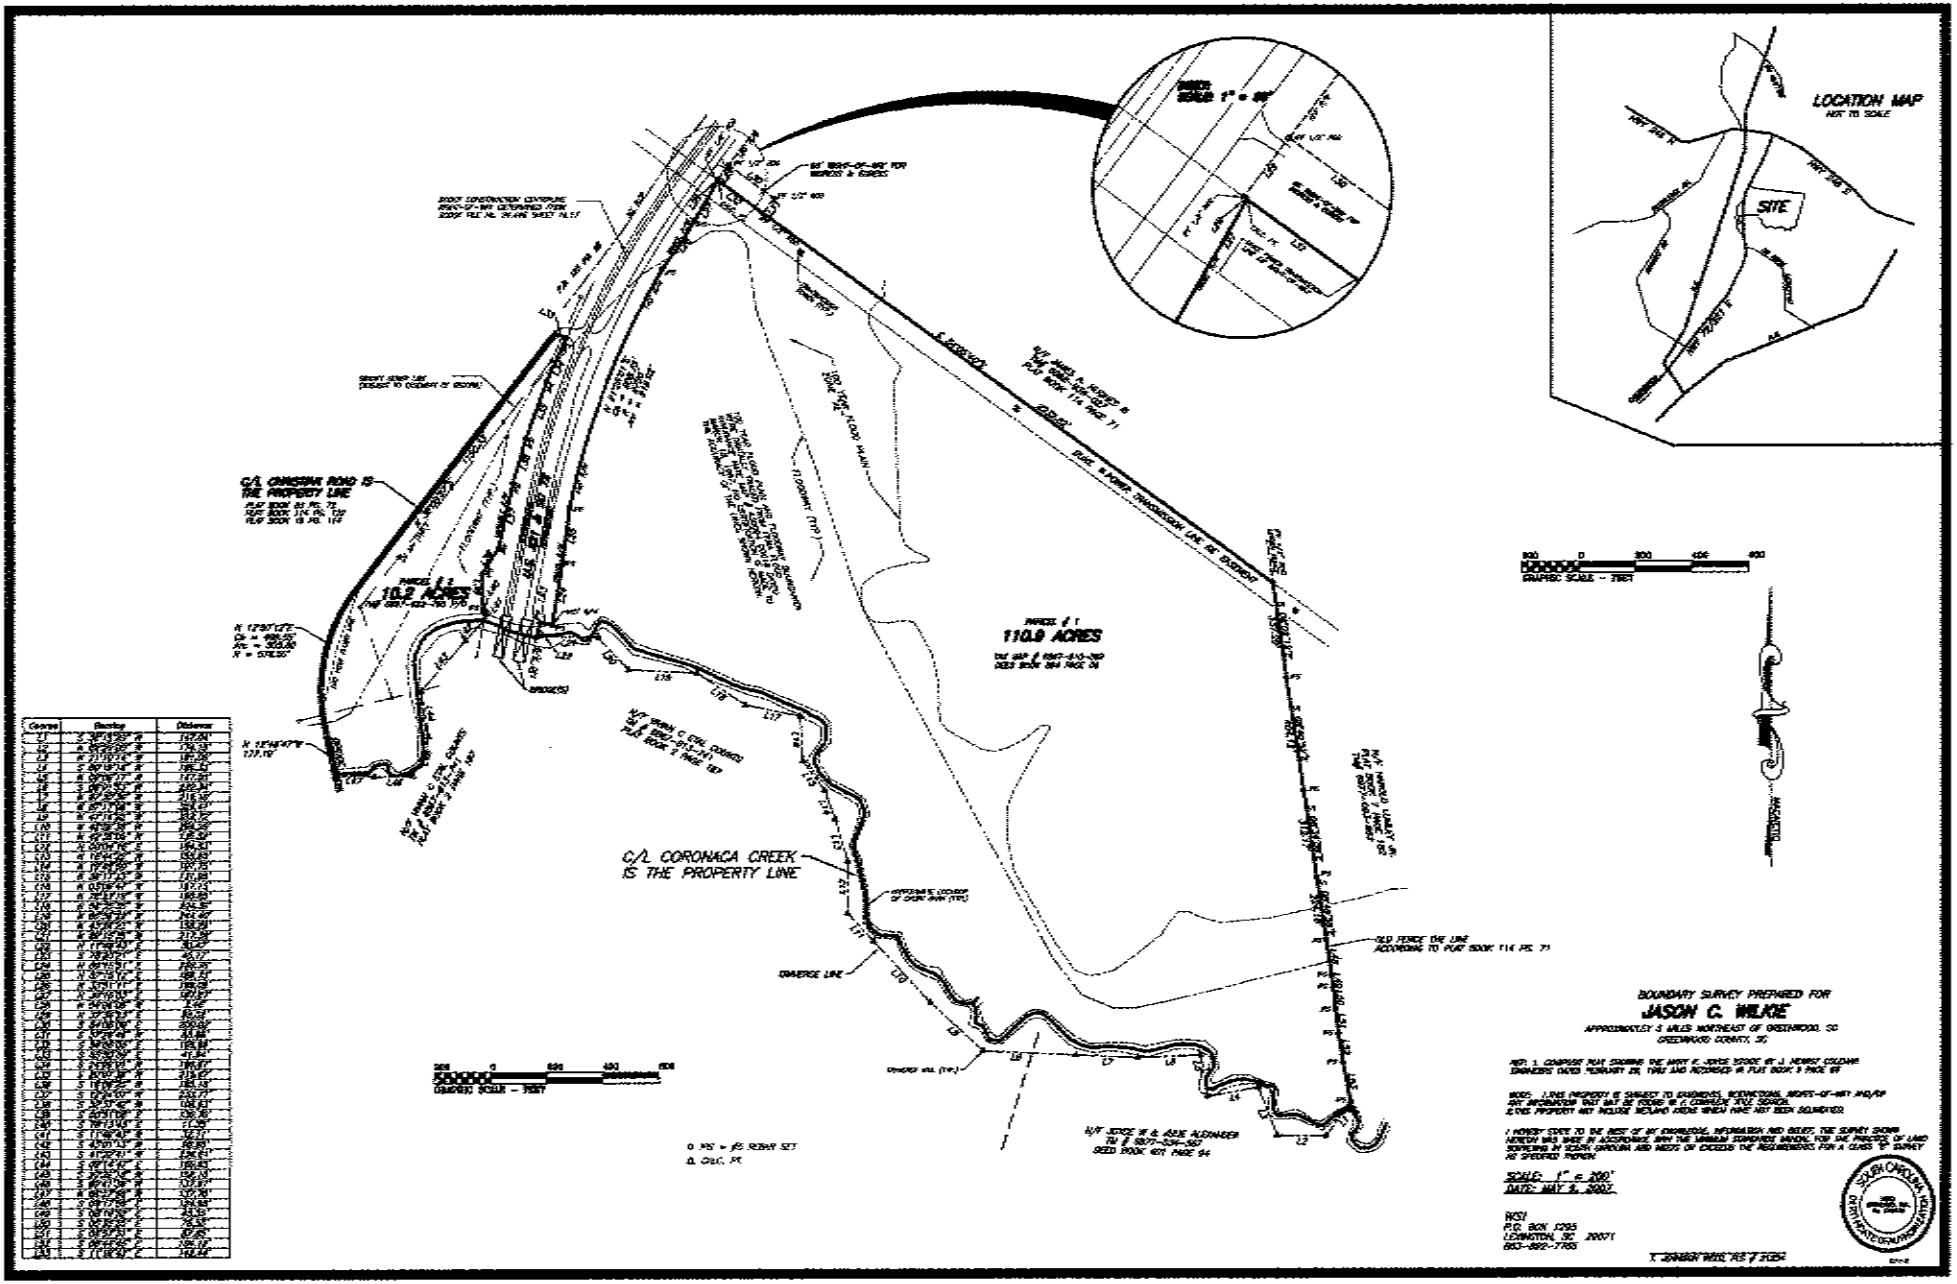
LOCATION MAP
NOT TO SCALE
SITE
C/L CORONACA ROAD IS THE PROPERTY LINE
PARCEL # 1
110.9 ACRES
C/L CORONACA CREEK IS THE PROPERTY LINE
OMERGE LINE
OLD FENCE LINE ACCORDING TO PLAT BOOK 114 PG. 71
GRAPHIC SCALE - FEET
BOUNDARY SURVEY PREPARED FOR
JASON C. WILKIE
APPROXIMATELY 3 MILES NORTHEAST OF GREENWOOD, SC
GREENWOOD COUNTY, SC
SCALE: 1" = 200'
DATE: MAY 5, 2002
WSI
P.O. BOX 1235
LEXINGTON, SC 29071
803-892-7705
SOUTH CAROLINA
DEPARTMENT OF HEALTH AND ENVIRONMENTAL CONTROL