THIS PROPERTY IS SUBJECT TO ALL RIGHT OF WAYS AND EASEMENTS OF RECORD.

THE FIELD EQUIPMENT USED ON THIS SURVEY WAS A TOPCON GPT 3002W.

THE FIELD DATA UPON WHICH THIS PLAT IS BASED HAS A CLOSURE PRECISION OF ONE FOOT IN 3260B FEET AND AN ANGULAR ERROR OF 09 PER ANGLE POINT.

THIS PLAT HAS BEEN CALCULATED FOR CLOSURE AND HAS BEEN FOUND TO BE ACCURATE WITHIN ONE FOOT IN 1973819 FEET.

THIS SURVEY WAS PERFORMED WITHOUT THE BENEFIT OF A TITLE REPORT AND IS SUBJECT TO ANY FACT THAT A CURRENT AND ACCURATE TITLE SEARCH MIGHT REVEAL.

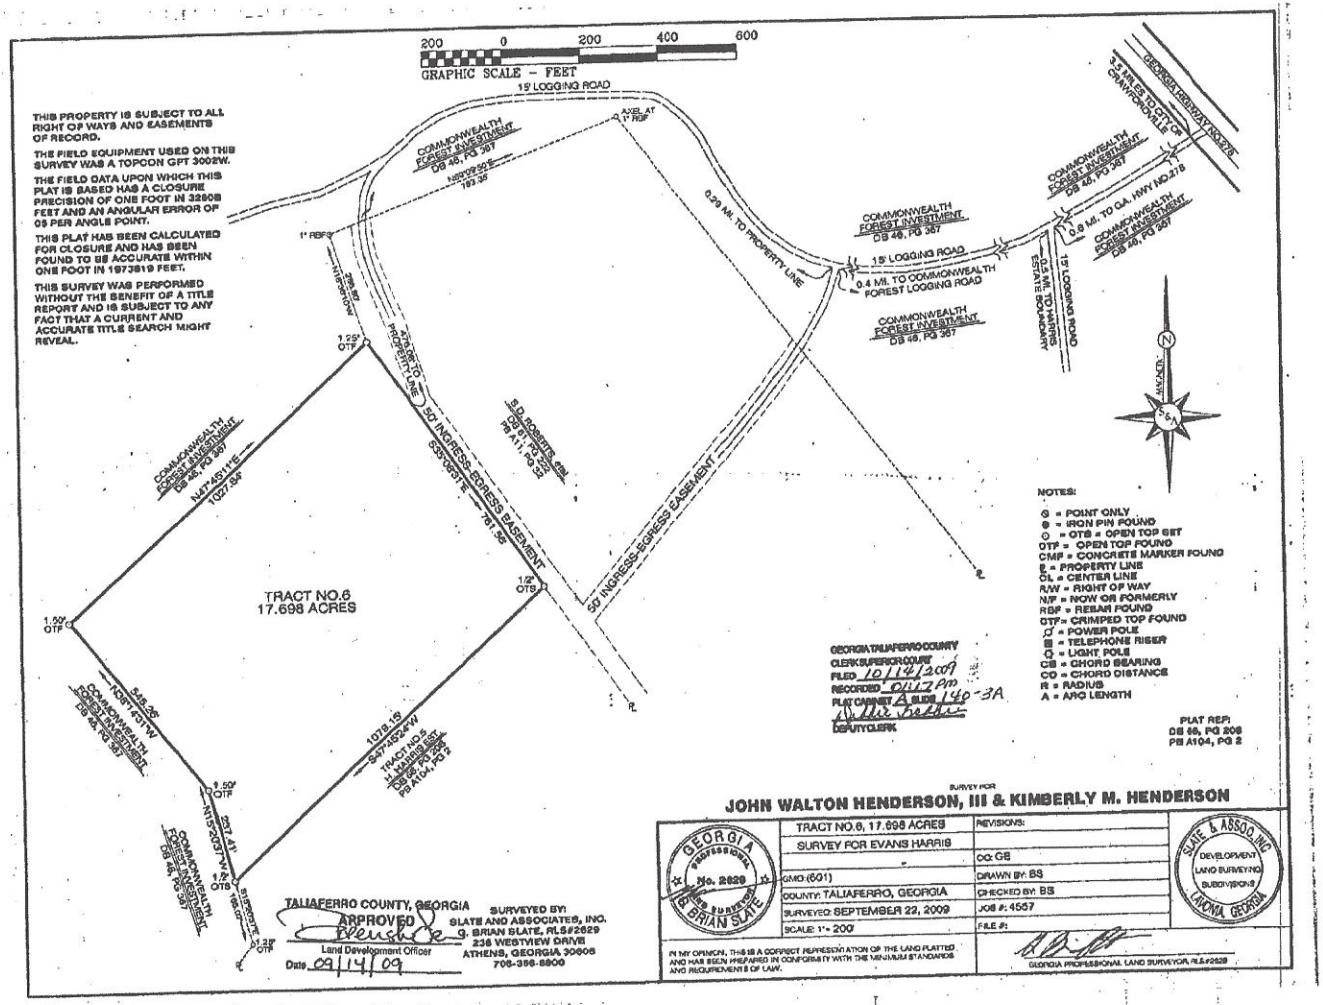

SURVEY FOR

JOHN WALTON HENDERSON, III & KIMBERLY M. HENDERSON

TRACT NO.6, 17.698 ACRES	REVISIONS:	
SURVEY FOR EVANS HARRIS	CO: GS	
GMD (601)	DRAWN BY: BS	
COUNTY: TALIAFERRO, GEORGIA	CHECKED BY: BS	
SURVEYED: SEPTEMBER 22, 2009	JOB #: 4557	
SCALE: 1" = 200'	FILE #:	