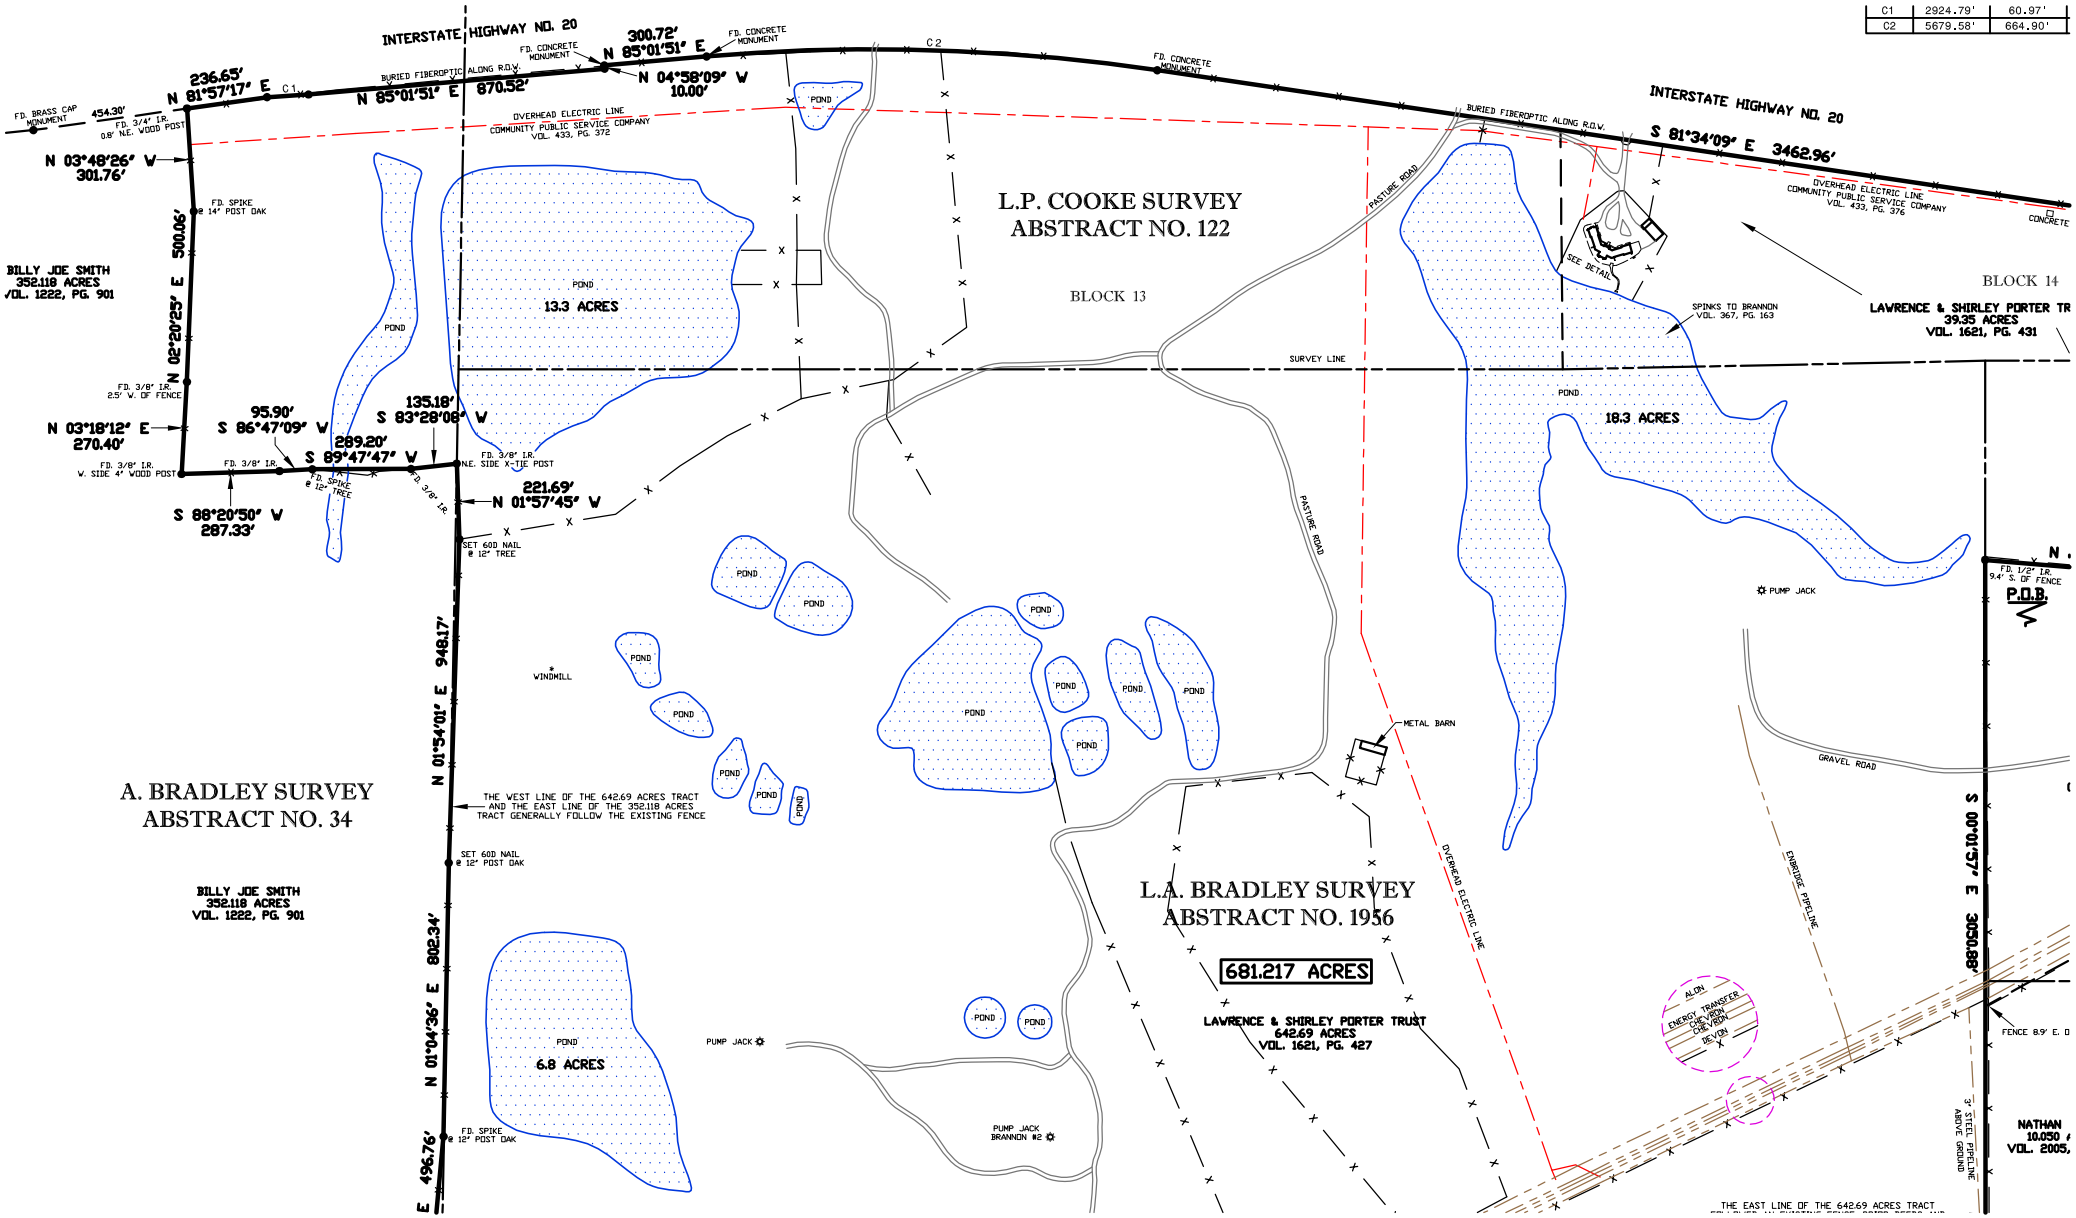
INTERSTATE HIGHWAY NO. 20
S 81°34'09" E 3462.96'
N 81°57'17" E 236.65'
N 85°01'51" E 870.52'
N 85°01'51" E 300.72'
N 04°58'09" W 10.00'
C1 2924.79' 60.97'
C2 5679.58' 664.90'
FD. BRASS CAP MONUMENT
454.30'
FD. 3/4" I.R. 0.8' N.E. WOOD POST
N 03°48'26" W 301.76'
FD. SPIKE @ 14" POST OAK
N 02°20'23" E 500.06'
FD. 3/8" I.R. 2.5' W. OF FENCE
N 03°18'12" E 270.40'
FD. 3/8" I.R. W. SIDE 4" WOOD POST
S 88°20'50" W 287.33'
95.90' S 86°47'09" W
289.20' S 89°47'47" W
135.18' S 83°28'08" W
FD. 3/8" I.R.
FD. SPIKE @ 12" TREE
FD. 3/8" I.R. NE. SIDE X-TIE POST
221.69' N 01°57'45" W
SET 60D NAIL @ 12" TREE
N 01°54'01" E 948.17'
SET 60D NAIL @ 12" POST OAK
N 01°04'36" E 802.34'
FD. SPIKE @ 12" POST OAK
E 496.76'
BILLY JOE SMITH
352.118 ACRES
VOL. 1222, PG. 901
A. BRADLEY SURVEY
ABSTRACT NO. 34
BILLY JOE SMITH
352.118 ACRES
VOL. 1222, PG. 901
OVERHEAD ELECTRIC LINE
COMMUNITY PUBLIC SERVICE COMPANY
VOL. 433, PG. 372
BURIED FIBEROPTIC ALONG R.O.W.
FD. CONCRETE MONUMENT
POND
13.3 ACRES
L.P. COOKE SURVEY
ABSTRACT NO. 122
BLOCK 13
PASTURE ROAD
SEE DETAIL
SPINKS TO BRANNON
VOL. 367, PG. 163
BLOCK 14
LAWRENCE & SHIRLEY PORTER TR
39.35 ACRES
VOL. 1621, PG. 431
SURVEY LINE
18.3 ACRES
PUMP JACK
FD. 1/2" I.R. 9.4' S. OF FENCE
P.O.B.
WINDMILL
METAL BARN
GRAVEL ROAD
THE WEST LINE OF THE 642.69 ACRES TRACT AND THE EAST LINE OF THE 352.118 ACRES TRACT GENERALLY FOLLOW THE EXISTING FENCE
L.A. BRADLEY SURVEY
ABSTRACT NO. 1956
681.217 ACRES
LAWRENCE & SHIRLEY PORTER TRUST
642.69 ACRES
VOL. 1621, PG. 427
OVERHEAD ELECTRIC LINE
ENBRIDGE PIPELINE
ALON ENERGY TRANSFER CORP. VERA CRUZ VENTURA
S 00°01'57" E 3050.88'
FENCE 8.9' E. O
6.8 ACRES
PUMP JACK
PUMP JACK BRANNON #2
3" STEEL PIPELINE ABOVE GROUND
NATHAN
10.050
VOL. 2005,
THE EAST LINE OF THE 642.69 ACRES TRACT