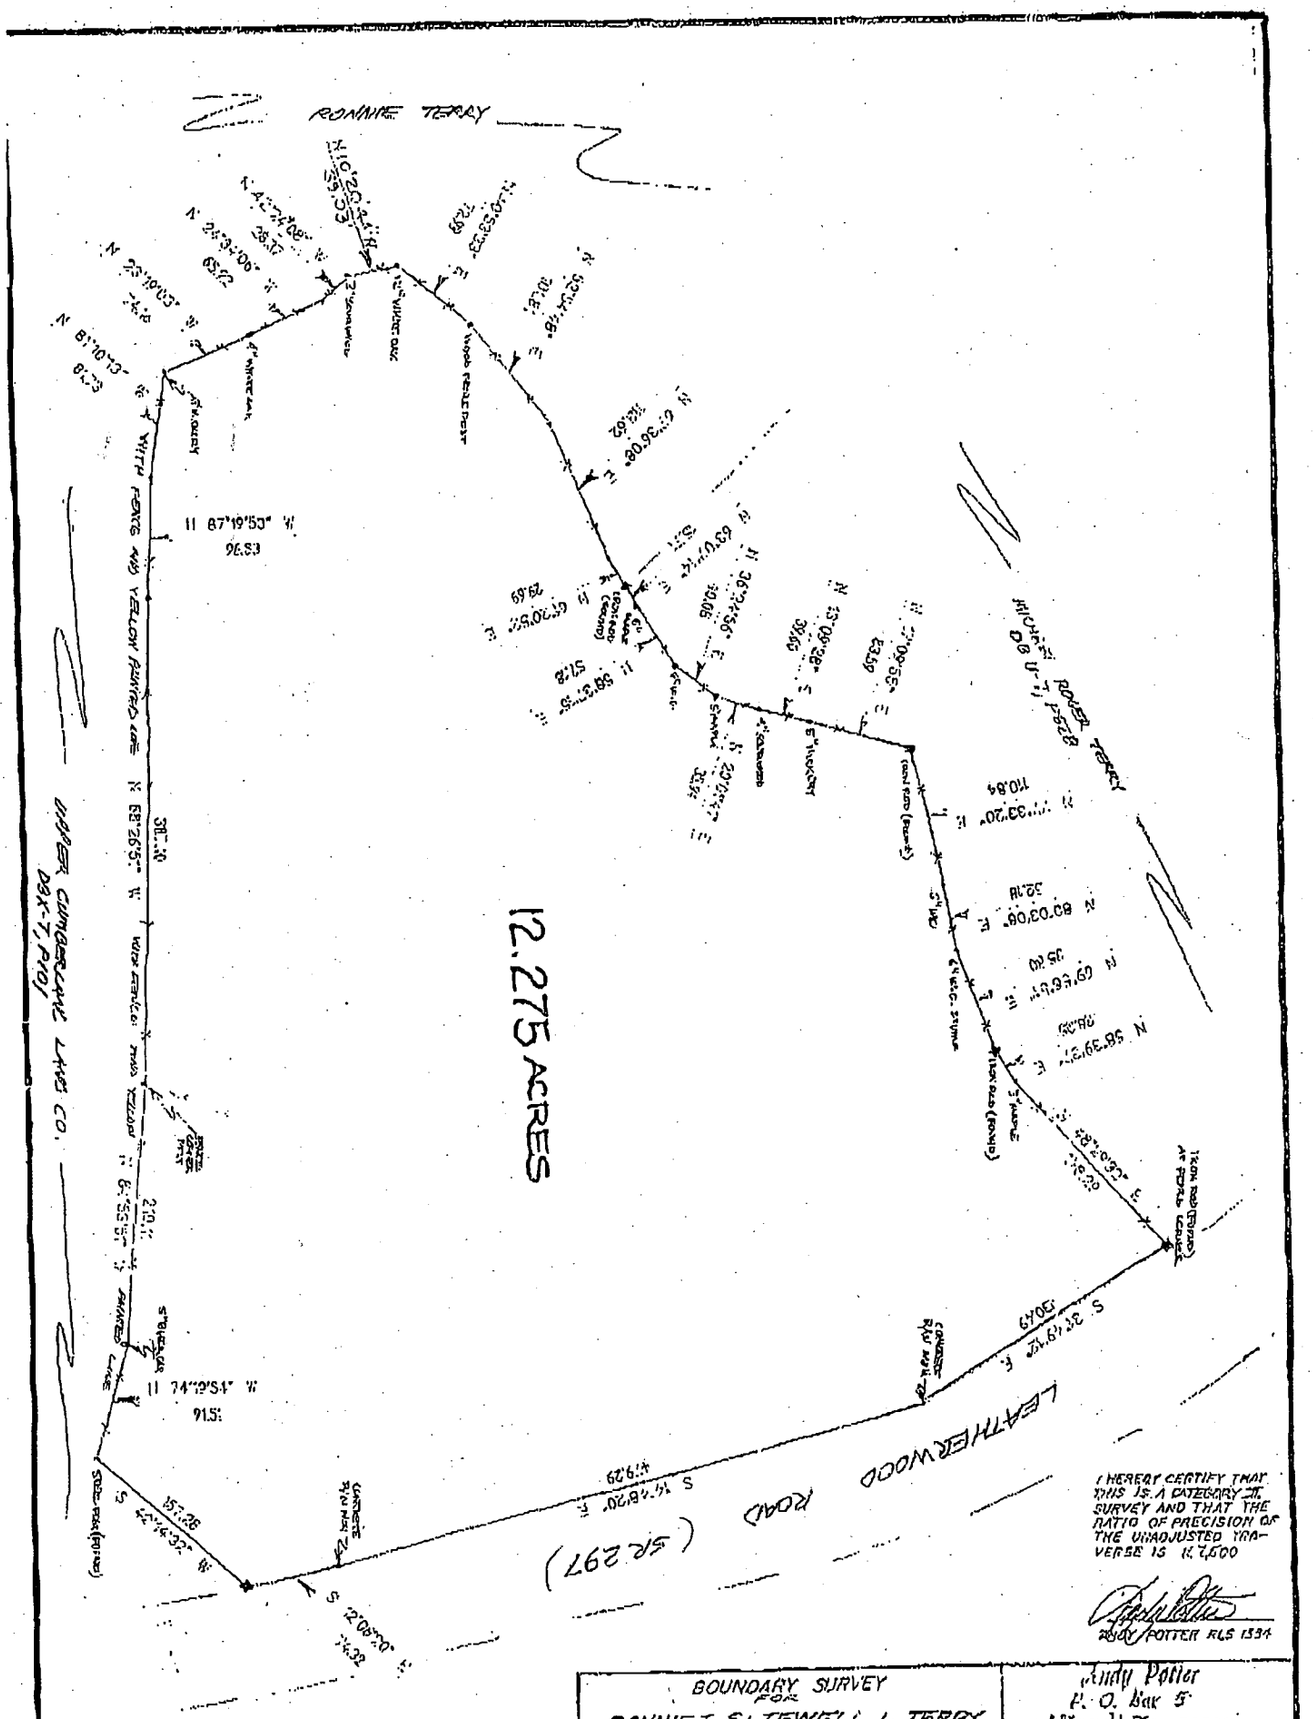

BOUNDARY SURVEY FOR RONNIE J. & JEWELL L. TERRY	Andy Potter P. O. Box 5 Atlanta Tn 38504
1ST CIVIL DISTRICT	
FENTRESS COUNTY, TENN.	
DATE 10/5/98 SCALE 1"=100'	
0 100 200	
(IRON ROD (FOUND)) OTHER CORNERS AS NOTED	
FENCE LINES AND CORNERS IDENTIFIED BY OWNER	
DEED REFERENCE DB W-7 P 257 DB 46 P 557 DB	TAX MAP REF. MAP 27 PARCEL 7 MAP 27 PARCEL 7.01 MAP 27 PARCEL 7.02

ANDY POTTER REGISTERED LAND SURVEYOR TENNESSEE NO. 1334

FENTRESS COUNTY, TENNESSEE
Receipt # 29015
04:03 PM, On September 18, 2002
Recorded in Book 34 Pages 450 - 452
State Tax $ 74.00 Register $ 1.00
Recording $ 15.00 DPEEE $ 2.00
TOTAL RECORDING AMOUNT $ 92.00
Register Of Deeds : L. FAYE STEPHENS
Deputy Register : MARTI REXROAT

Inst. # 2002939201-LR year: 2002
Book 34 Page 452