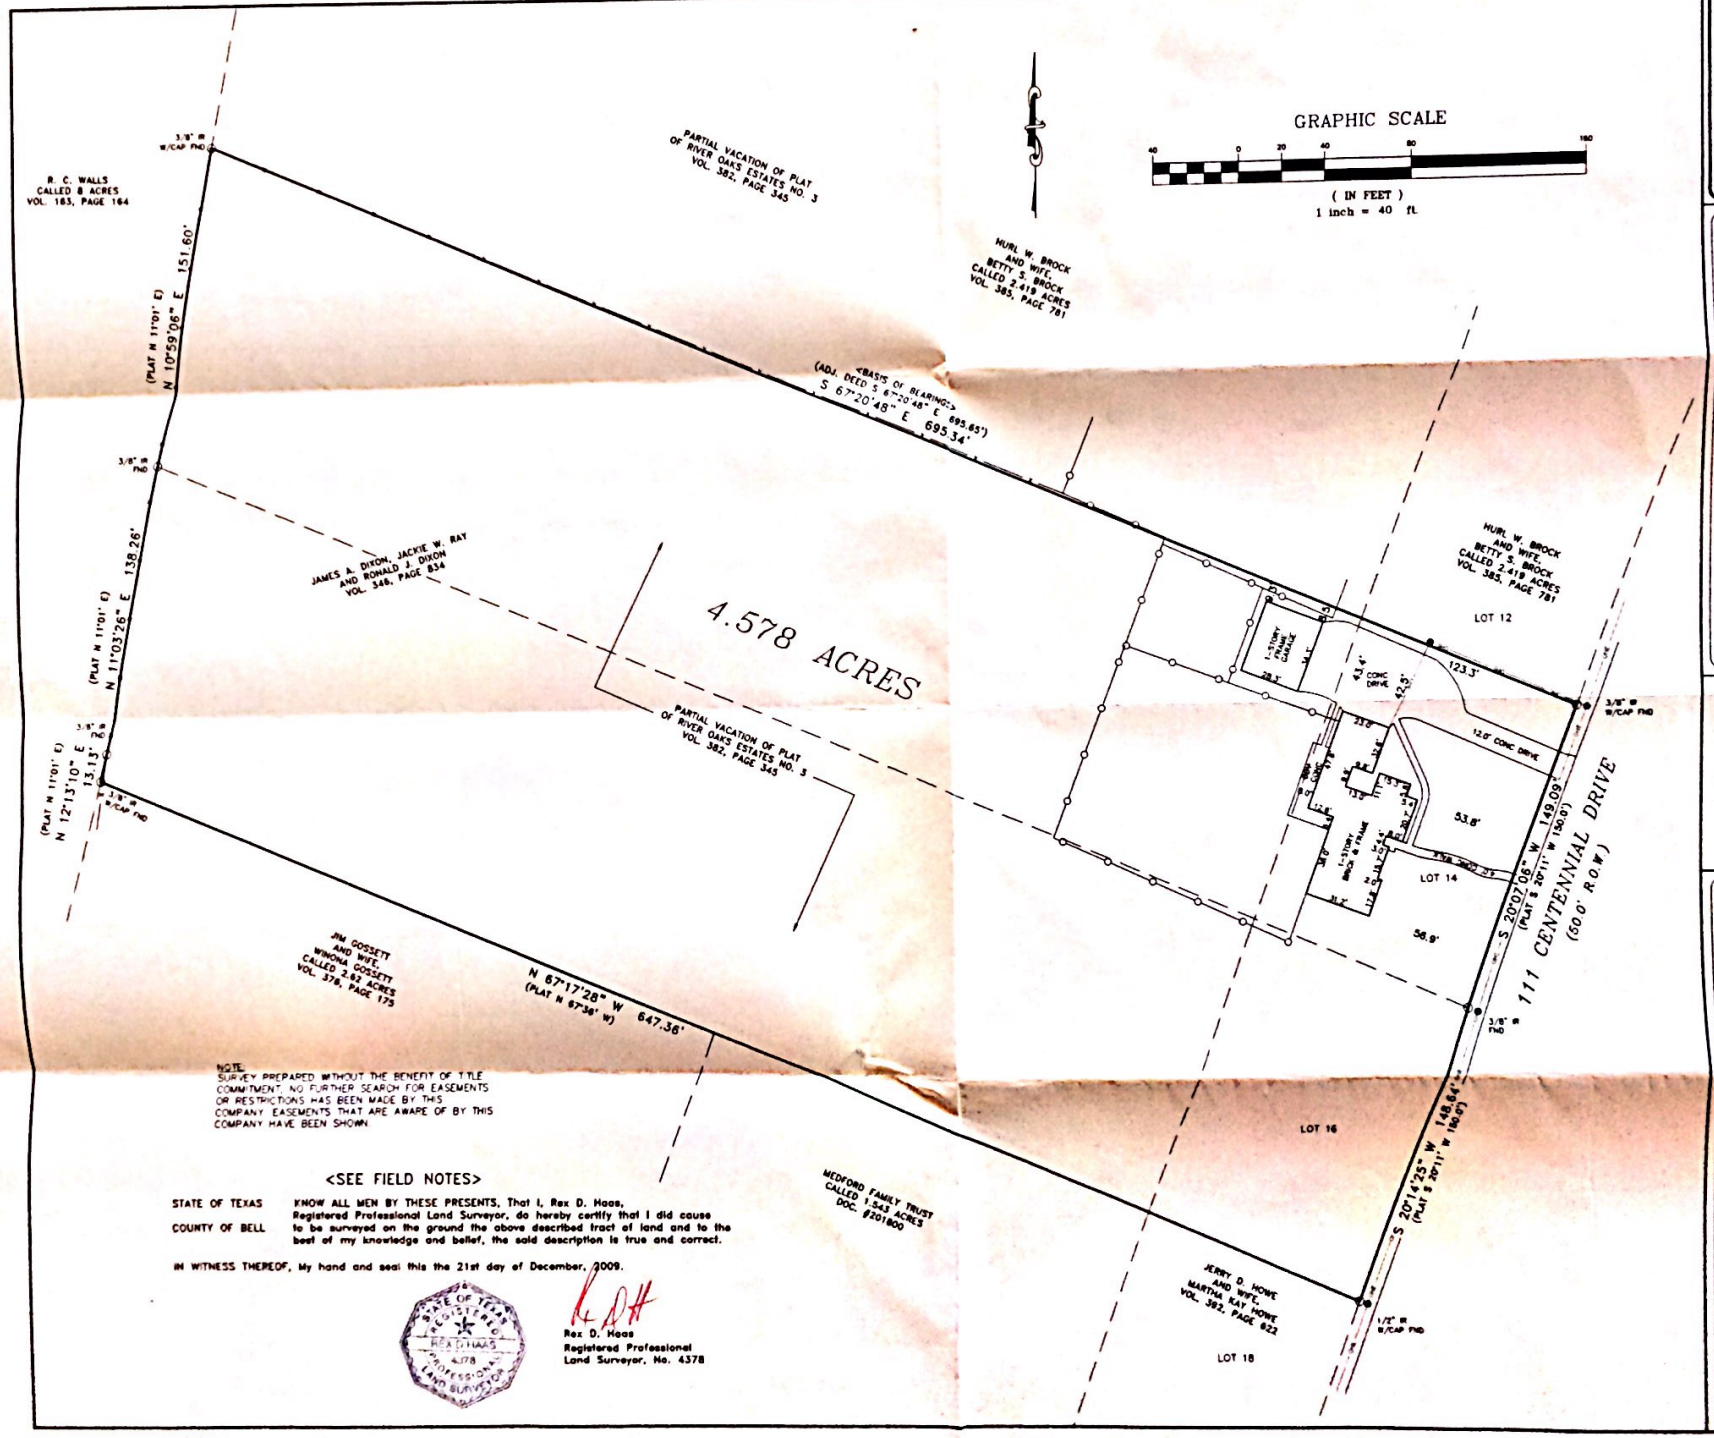

NOTE:
SURVEY PREPARED WITHOUT THE BENEFIT OF TITLE COMMITMENT. NO FURTHER SEARCH FOR EASEMENTS OR RESTRICTIONS HAS BEEN MADE BY THIS COMPANY. EASEMENTS THAT ARE AWARE OF BY THIS COMPANY HAVE BEEN SHOWN.

<SEE FIELD NOTES>

STATE OF TEXAS
COUNTY OF BELL

KNOW ALL MEN BY THESE PRESENTS, That I, Rex D. Haas, Registered Professional Land Surveyor, do hereby certify that I did cause to be surveyed on the ground the above described tract of land and to the best of my knowledge and belief, the said description is true and correct.

IN WITNESS THEREOF, My hand and seal this the 21st day of December, 2009.

STATE OF TEXAS REGISTERED REX D. HAAS 4378 PROFESSIONAL LAND SURVEYOR

Rex D. Haas
Registered Professional
Land Surveyor, No. 4378

4.578 ACRES, PART OF THE
A. AROCHA SURVEY
ABSTRACT NO. 8
FORT GATES, CORYELL COUNTY, TEXAS

SHEET TITLE: BOUNDARY & IMPROVEMENT SURVEY

No.	DATE	REVISIONS	BY

MITCHELL & ASSOCIATES, INC.
ENGINEERING & SURVEYING
102 N. COLLEGE
KILLEEN, TEXAS 76541
PHONE: (254) 634-5541
FAX: (254) 634-2141
TEXAS BOARD OF PROFESSIONAL ENGINEERS FIRM REGISTRATION NO. 3241
T.B.P.L.S. FIRM REGISTRATION NO. 10070400

DWG. No	DRAWN BY	DATE	SCALE	FB	REF	CLIENT
09-034-C	MDH	12/15/09	1"=40'	1832/38	*****	HAP RAY

SHEET 1 OF 1

\Certs\111 Centennial dwg, Layout1, 12/21/2009 11:12:35 AM, engineer5

Generated by CamScanner