COPYRIGHT 2005
THIS SURVEY IS PROTECTED BY ALL APPLICABLE STATE AND FEDERAL COPYRIGHT LAWS. THIS SURVEY IS VOID WITHOUT AN ORIGINAL SIGNATURE AND SEAL.

THIS SURVEY IS NOT INTENDED TO EXPRESS OR IMPLY CLEAR OWNERSHIP OF TITLE TO THE PROPERTY SHOWN HEREON, BUT IS BASED ON A COMPILATION OF THE DEEDS FURNISHED TO, OR FOUND BY ME. NO COMPLETE TITLE SEARCH WAS FURNISHED TO, OR MADE BY ME. THEREFORE, LENS, EASEMENTS OR RIGHTS-OF-WAY THAT ARE NOT SHOWN OR REFERENCED HEREON MAY EXIST.

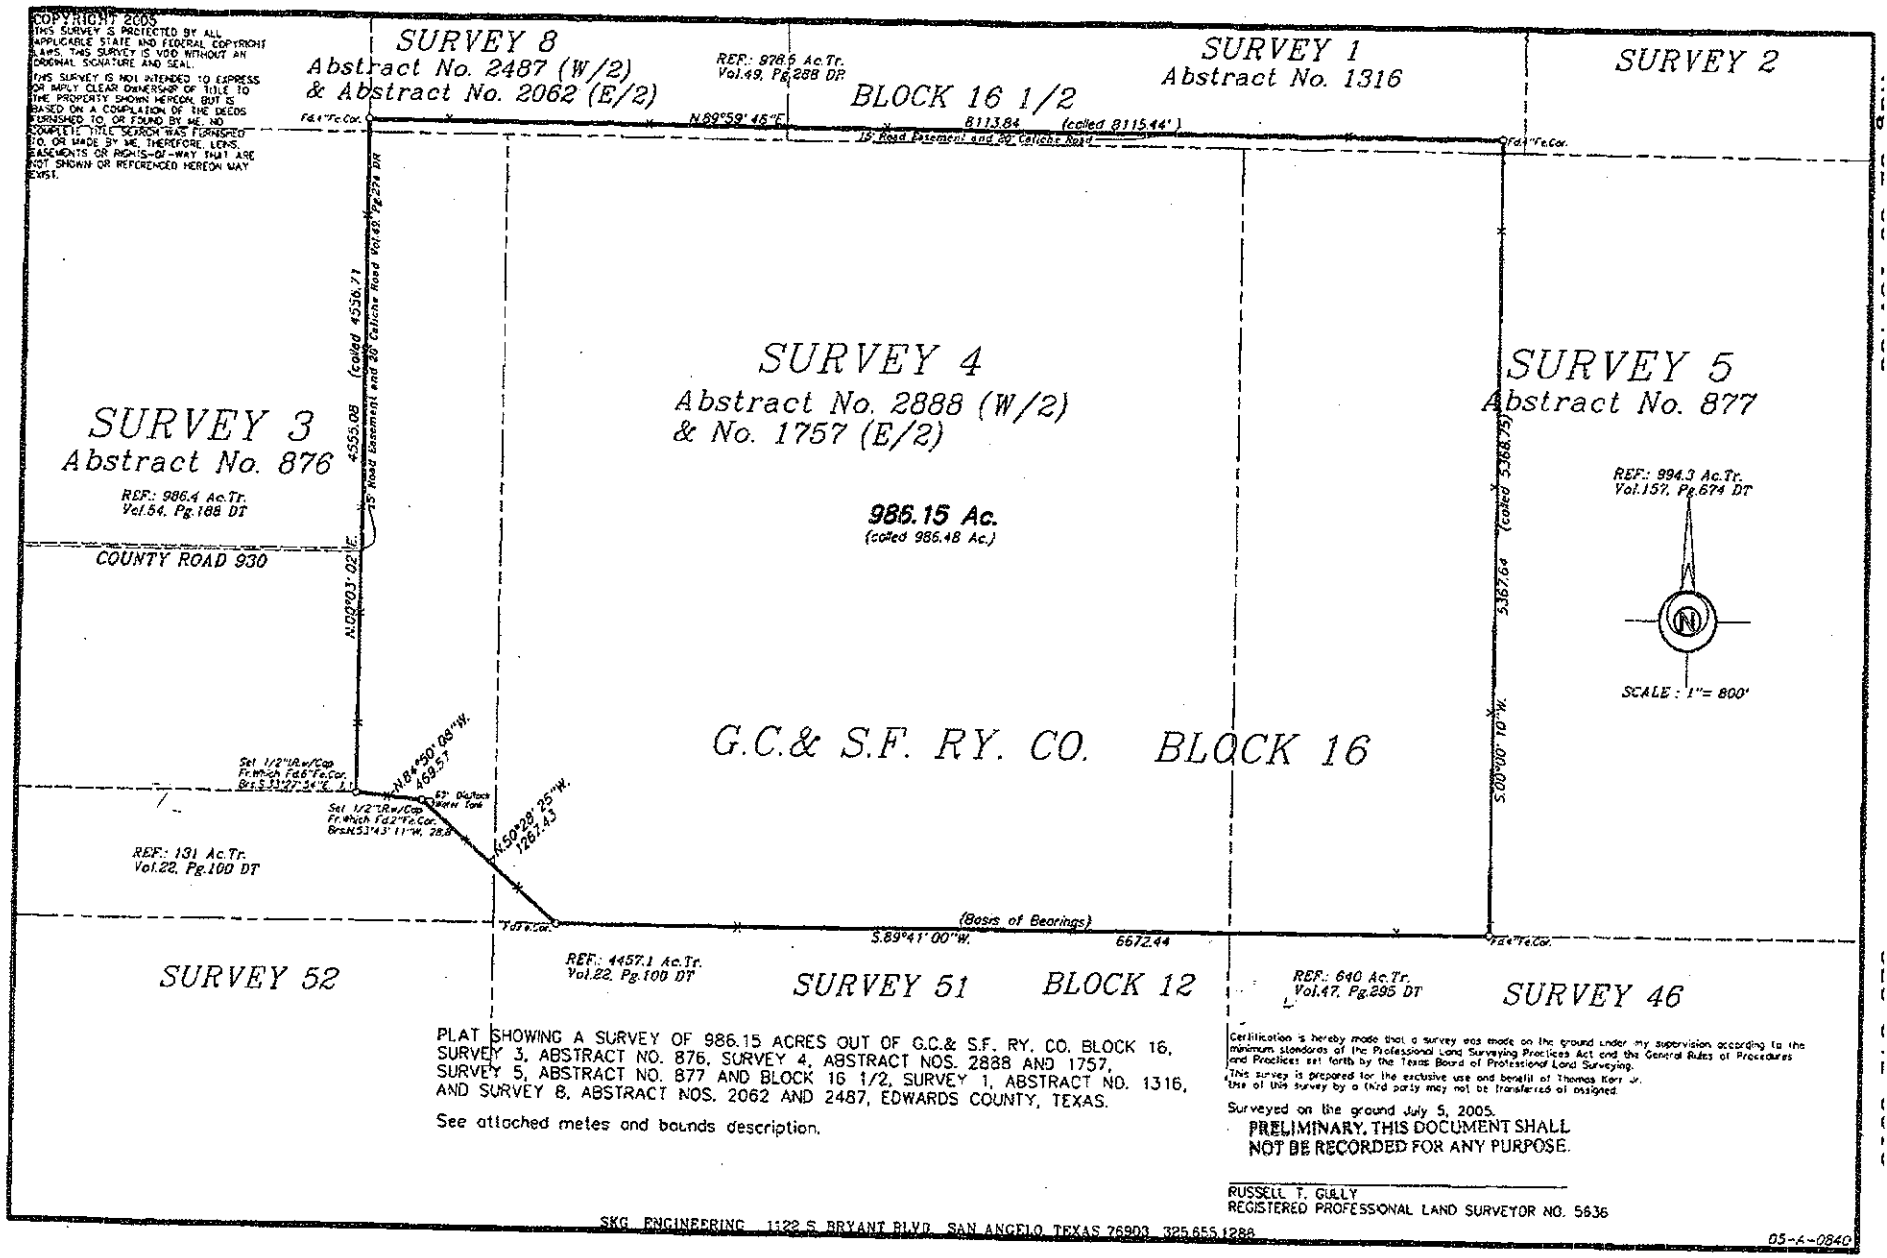

PLAT SHOWING A SURVEY OF 986.15 ACRES OUT OF G.C.& S.F. RY. CO. BLOCK 16, SURVEY 3, ABSTRACT NO. 876, SURVEY 4, ABSTRACT NOS. 2888 AND 1757, SURVEY 5, ABSTRACT NO. 877 AND BLOCK 16 1/2, SURVEY 1, ABSTRACT NO. 1316, AND SURVEY 8, ABSTRACT NOS. 2062 AND 2487, EDWARDS COUNTY, TEXAS.

See attached metes and bounds description.

Certification is hereby made that a survey was made on the ground under my supervision according to the minimum standards of the Professional Land Surveying Practices Act and the General Rules of Procedures and Practices set forth by the Texas Board of Professional Land Surveying.

This survey is prepared for the exclusive use and benefit of Thomas Kerr Jr. Use of this survey by a third party may not be transferred or assigned.

Surveyed on the ground July 5, 2005.

PRELIMINARY. THIS DOCUMENT SHALL NOT BE RECORDED FOR ANY PURPOSE.

RUSSELL T. GILLY
REGISTERED PROFESSIONAL LAND SURVEYOR NO. 5636

SKG ENGINEERING 1122 S. BRYANT BLVD. SAN ANGELO TEXAS 76903 325.655.1288

05-4-0840