TO
JOSE D. RODRIGUE VOL 82 Pg. 770

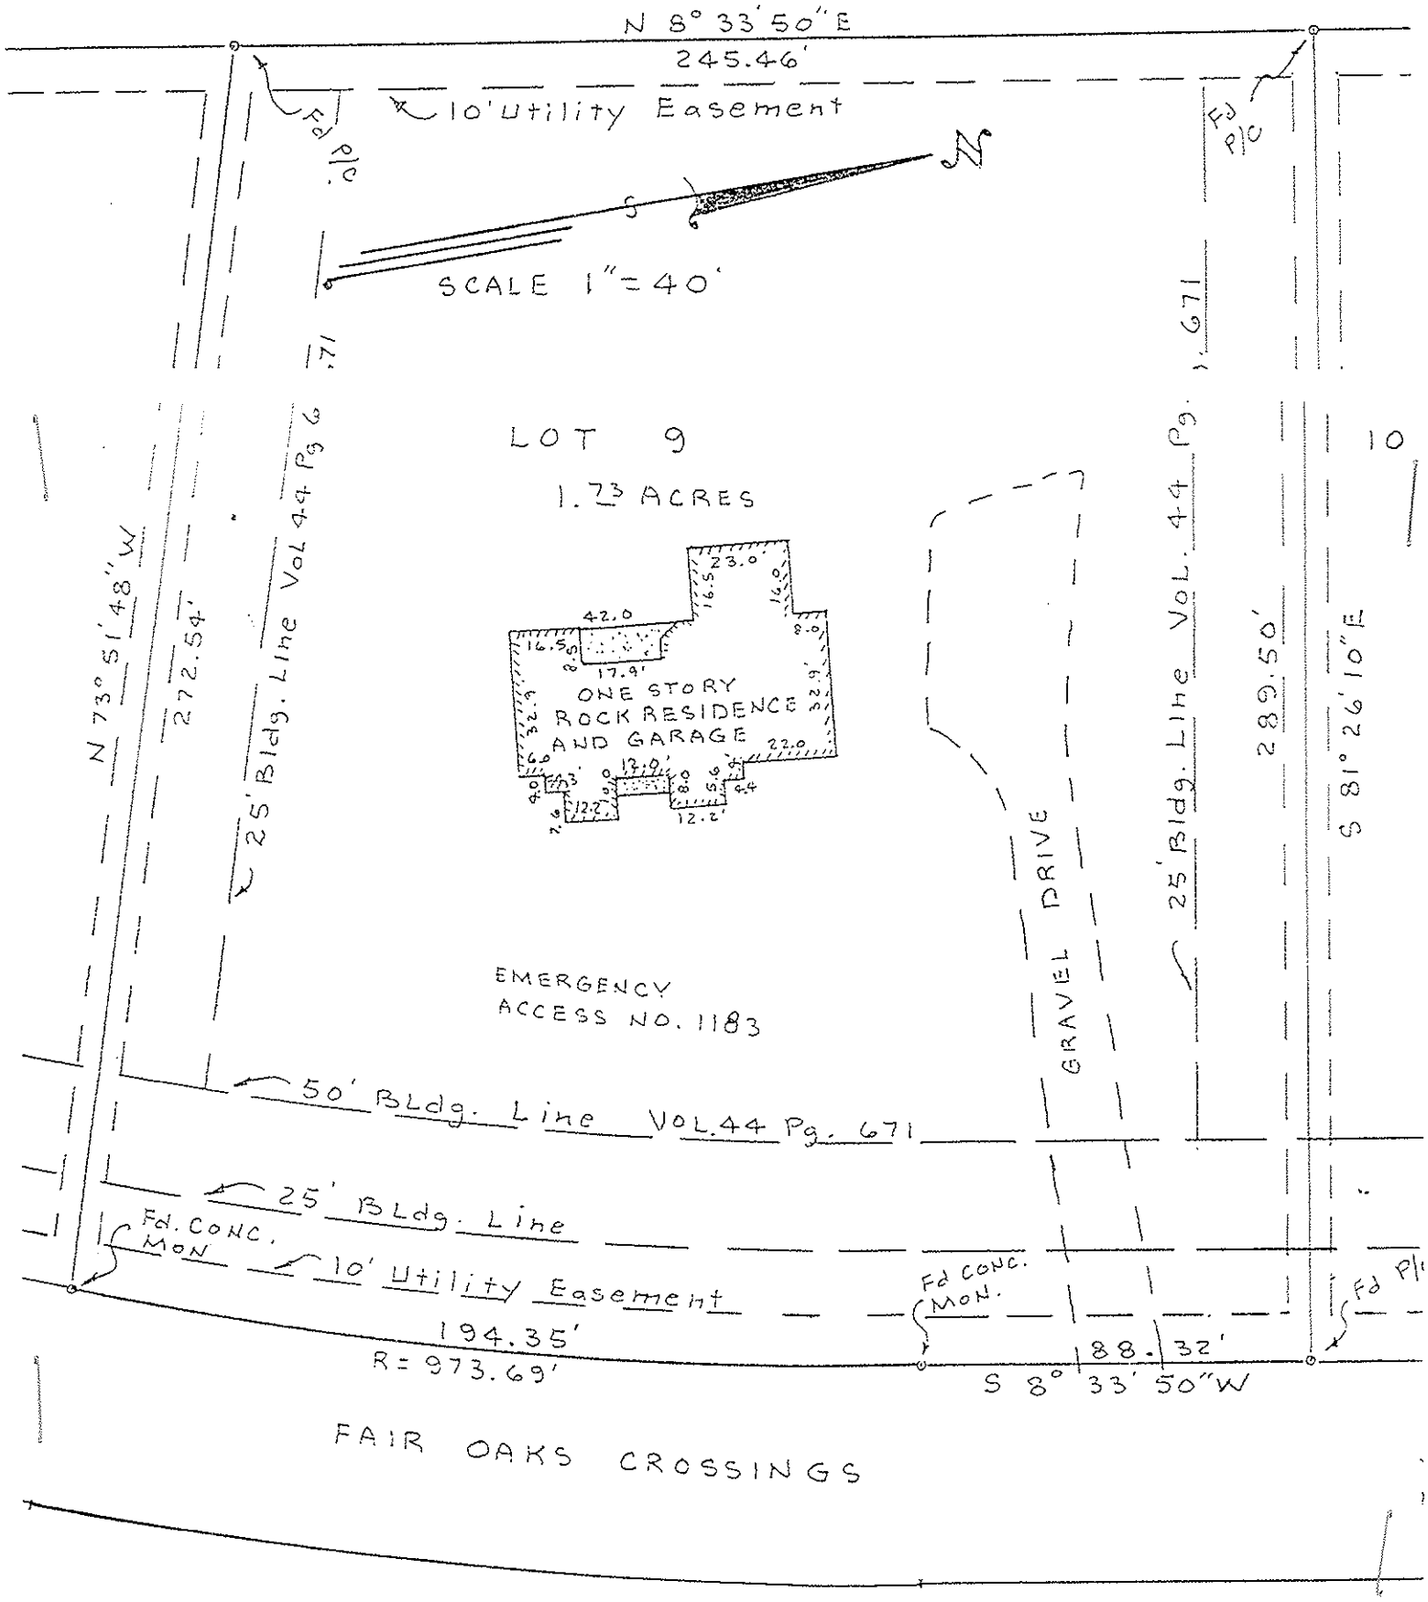

SURVEY SKETCH OF

Lot 9 of Fossil Chase Addition, a Subdivision in Somervell County, Texas according to the plat thereof recorded in Volume 44 Page 661 of the Real Property Records and in Plat Cabinet One, Slide 65, Plat Records of Somervell County, Texas.

Note: The easement recorded in Volume 54 Page 414 is not a part of this lot. The easement recorded in Volume 47 Page 196 is a blanket easement, there is no physical evidence that it crosses this lot.

This lot is in Zone "C" area of minimal flooding per flood insurance rate map Community Panel No. 481186 0050 A dated August 4, 1987.

P/C = 5/8 iron with a yellow plastic cap marked 314.

Surveyed on the ground October 4, 1997.

W. L. Vaughn

W. L "WILL" VAUGHN
Registered Professional Land Surveyor