REAL COUNTY. TEXAS

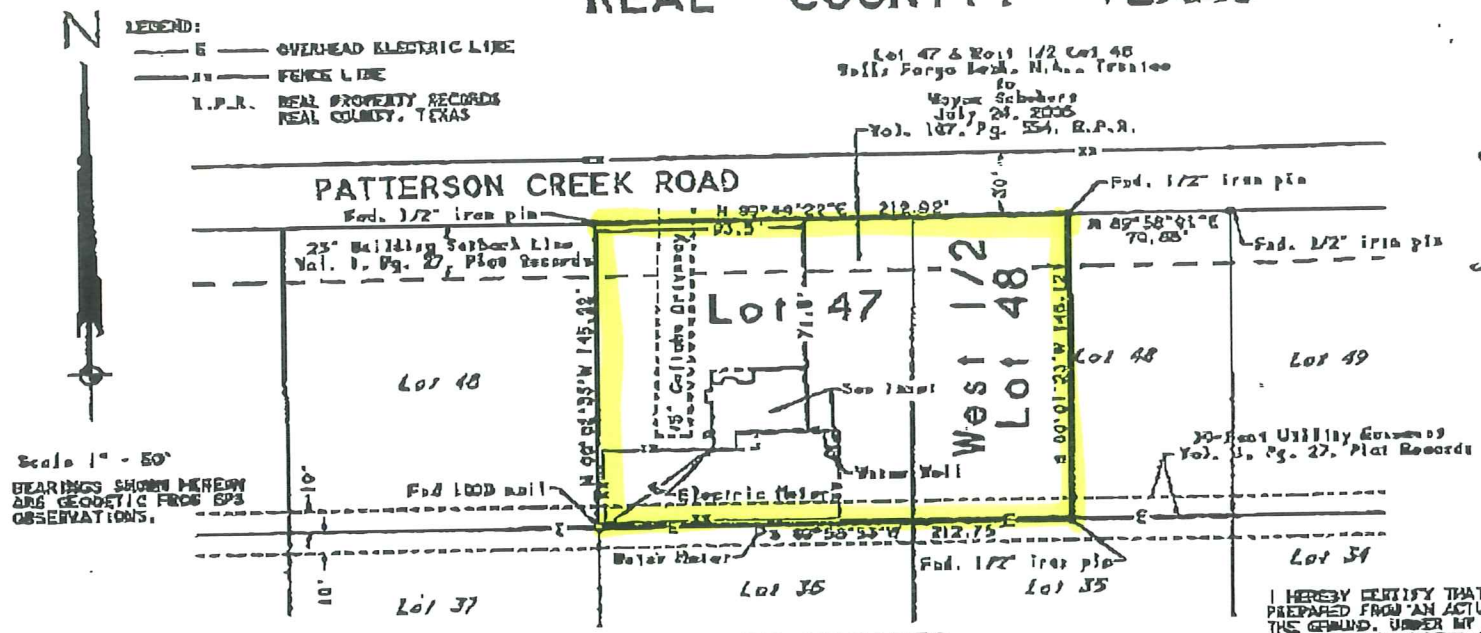

WOOD HOLLOW LAKE ESTATES
Vol. 1, Pg. 27, Plat Records

PREPARED FOR: Wayne Schubert - Keller
Jakes Crafton - Beyer

SURVEYED ON THE GROUND: April 9, 2007

I HEREBY CERTIFY THAT THE FOREGOING PLAT WAS PREPARED FROM AN ACTUAL SURVEY PERFORMED ON THE GROUND, UNDER MY SUPERVISION AND THAT IT IS TRUE AND CORRECT AND THERE ARE NO APPARENT DISCREPANCIES, CONFLICTS, SHORTAGES IN AREA OR BOUNDARY LINES, OR ANY ENCROACHMENTS OR OVERLAPPING OF IMPROVEMENTS TO THE BEST OF MY KNOWLEDGE AND BELIEF EXCEPT AS SHOWN THEREON. JOHN HOWARD SURVEYING COMPANY ACCEPTS RESPONSIBILITY FOR THIS PLAT ONLY TO THE ORIGINAL CLIENTS FOR WHICH IT WAS PREPARED.

THIS THE 17th DAY OF _____ 2007.

JOHN HOWARD, R.P.S. NO. 4011
402 STATE HWY 173 SOUTH
HONDO, TEXAS 78861
(830) 426-4776

STATE OF TEXAS
REGISTERED
JOHN A. HOWARD
4011
PROFESSIONAL LAND SURVEYOR

A Plat of Lot 47 and the West 1/2 of Lot 48 of Wood Hollow Lake Estates according to the the plat thereof recorded in Volume 1, Page 27 of the Plat Records of Real County, Texas.