- Layers
  - TaxParcels
  - Selection
  - General
    - Contour 200
    - Less than 1008
    - Between 1008 and 1297
    - Between 1297 and 1586
    - Between 1586 and 1875
    - Between 1875 and 2164
    - Between 2164 and 2453
    - Between 2453 and 2742
    - Between 2742 and 3031
    - More than 3031
  - Zoning
    - COMMERCIAL
    - INDUSTRIAL
    - PUBLIC
    - RESIDENTIAL
    - AG
  - TaxDistricts
- Property Address Points
  - Anno400
  - TaxParcels
  - FloodZone
    - 0.2 PCT ANNUAL CHANCE FLOOD HAZARD
    - A
    - AE
    - X PROTECTED BY LEVEE
  - FIRMPanel
- Emergency Management

Attribute	Value
PARID	03 187003700000000
dmp	3-187-37
dist	03
map	187
parcel	37
nbhd	003H
own1	LUBORE SCOTT & KIM & BRIAN D &
own2	SHELBY D EVANS ET ALS
careof	
owneraddr	9505 FERN HOLLOW WAY
cityname	MONTGOMERY VLG
statecode	MD
legal1	32.34 AC LOT 336 ASHTON WOODS SUB DIV
legal2	W V HONTERLACE
legal3	
book	282
page	504
apriand	53700
aprbldg	
aprtot	53700

- Quick Plot
- Get PRC

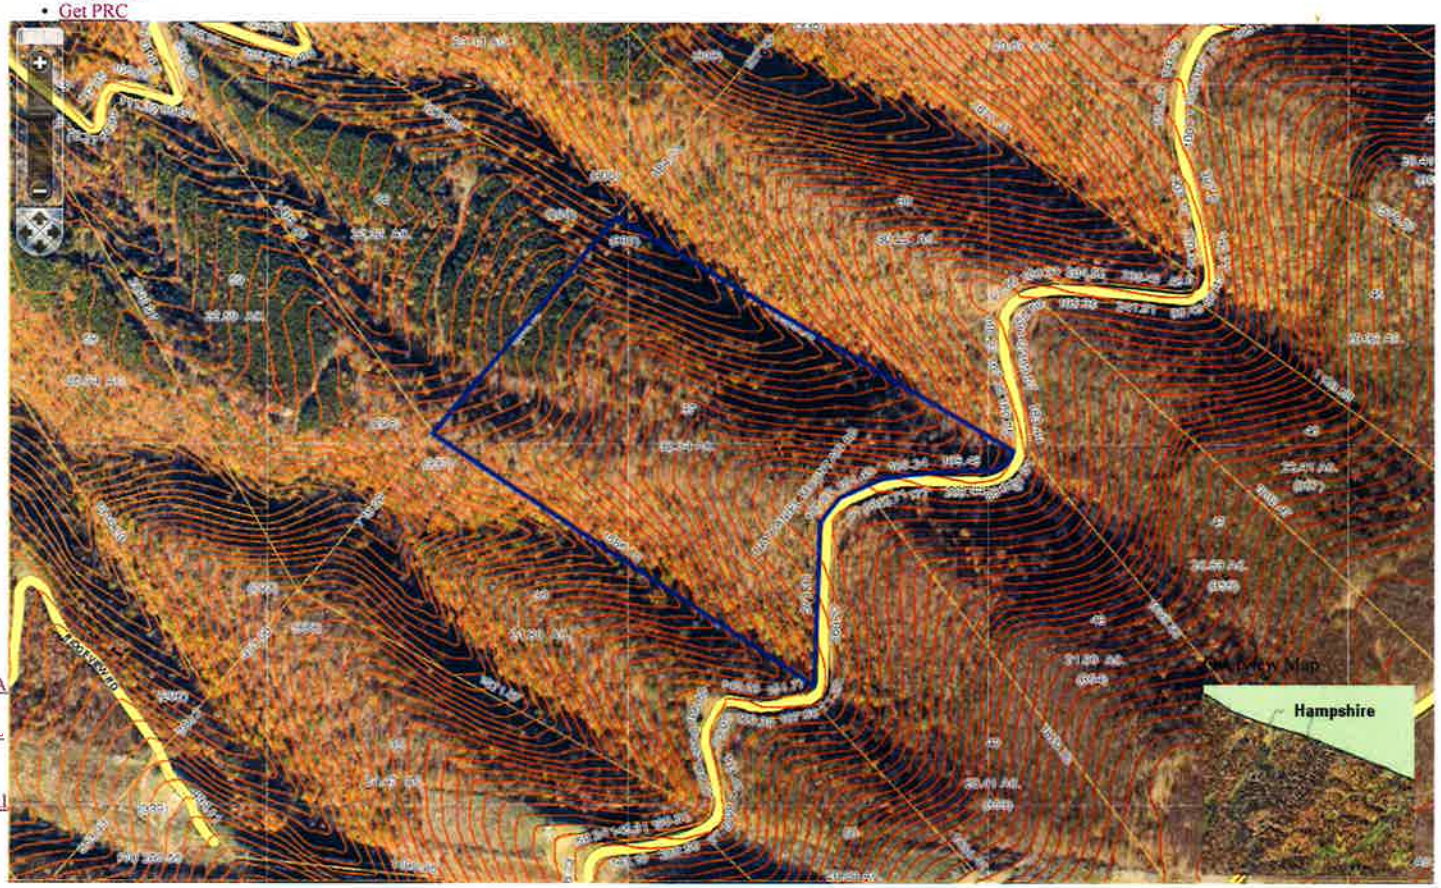

Mapped by MapGuide

1 feature(s) selected on 1 layer(s)

1: 4800

4941.62 x 2970.8 (ft)

Tasks

Search results

- Task List

Name

LUBORE SCOTT & KI
BRIAN D &

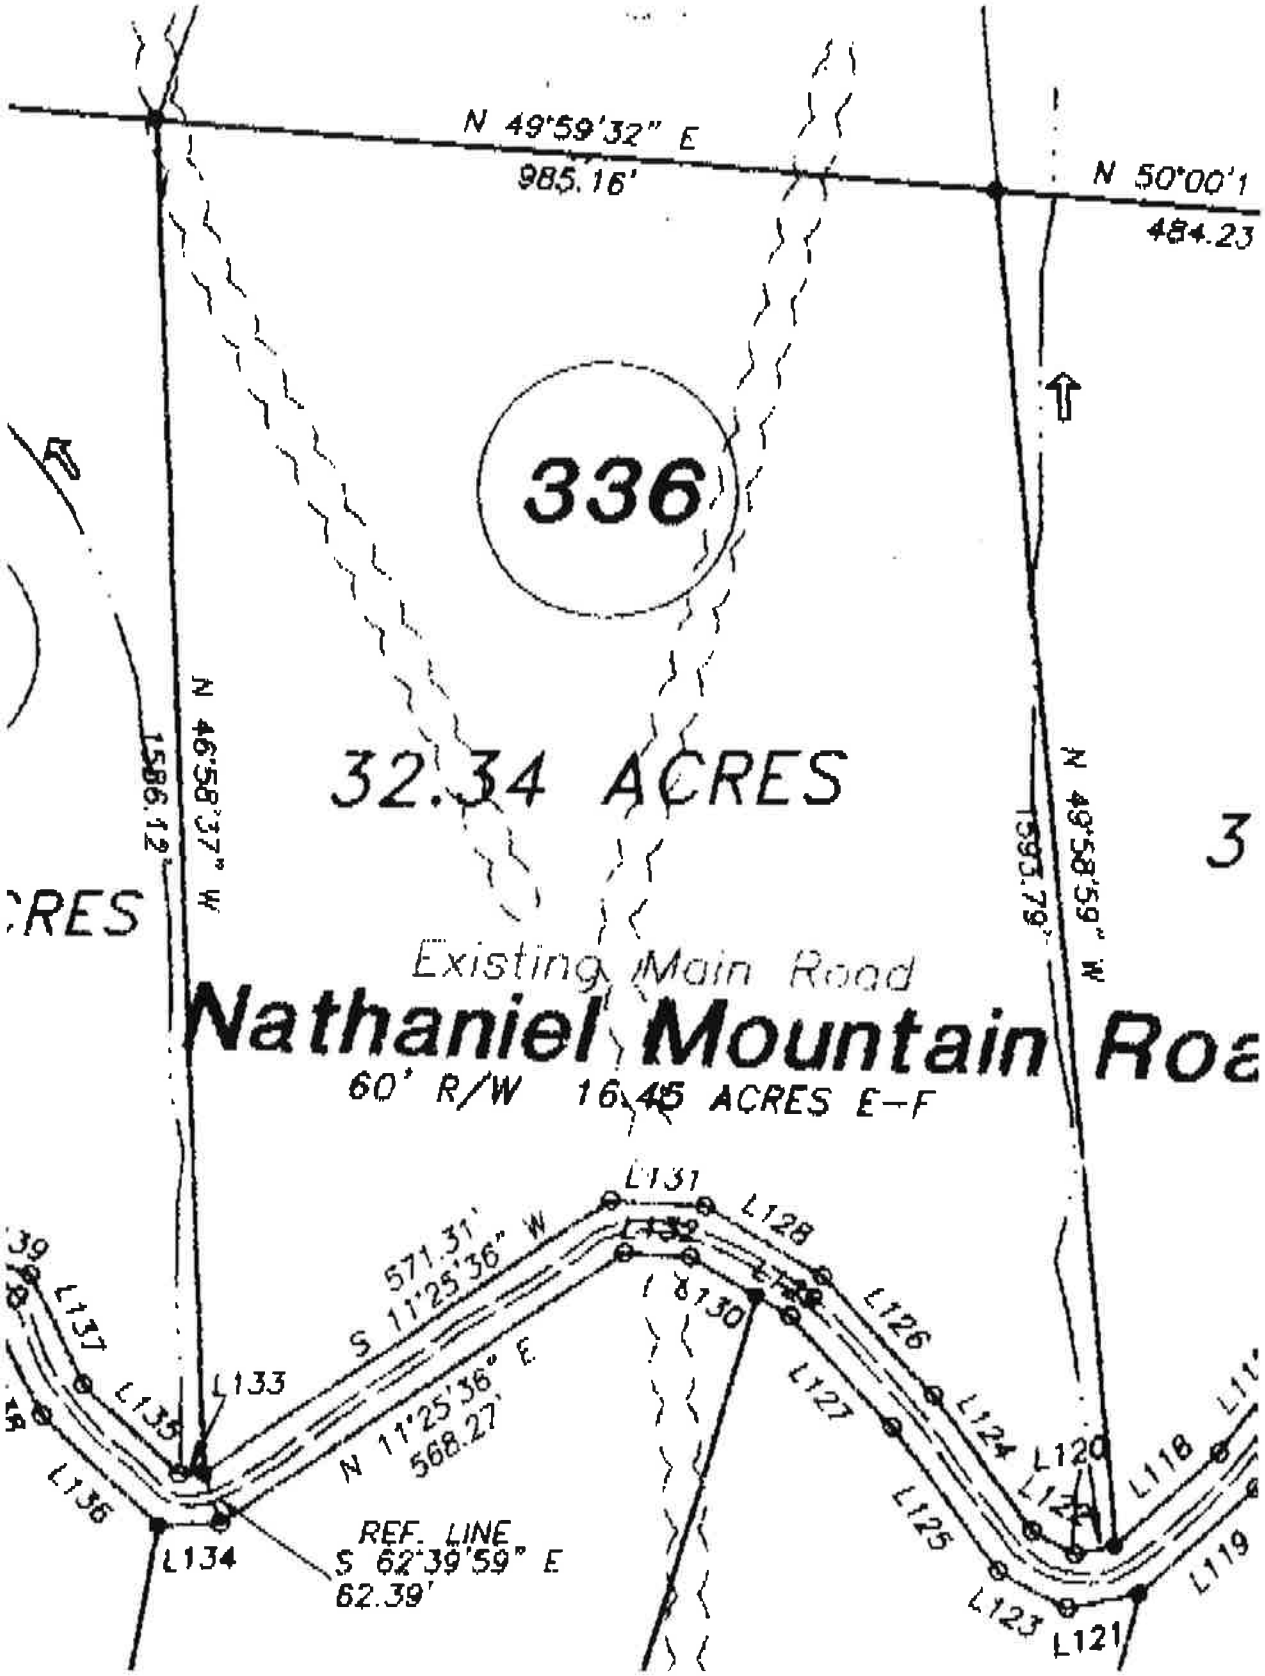
N 49°59'32" E
985.16'
N 50°00'1
484.23
336
32.34 ACRES
N 46°58'37" W
1586.12'
N 49°58'59" W
1593.79'
3
CRES
Existing Main Road
Nathaniel Mountain Roa
60' R/W 16.45 ACRES E-F
L131
L128
L132
L130
L126
L127
L124
L120
L118
L125
L123
L121
L119
L137
L135
L133
L136
L134
571.31'
S 11°25'36" W
N 11°25'36" E
568.27'
REF. LINE
S 62°39'59" E
62.39'