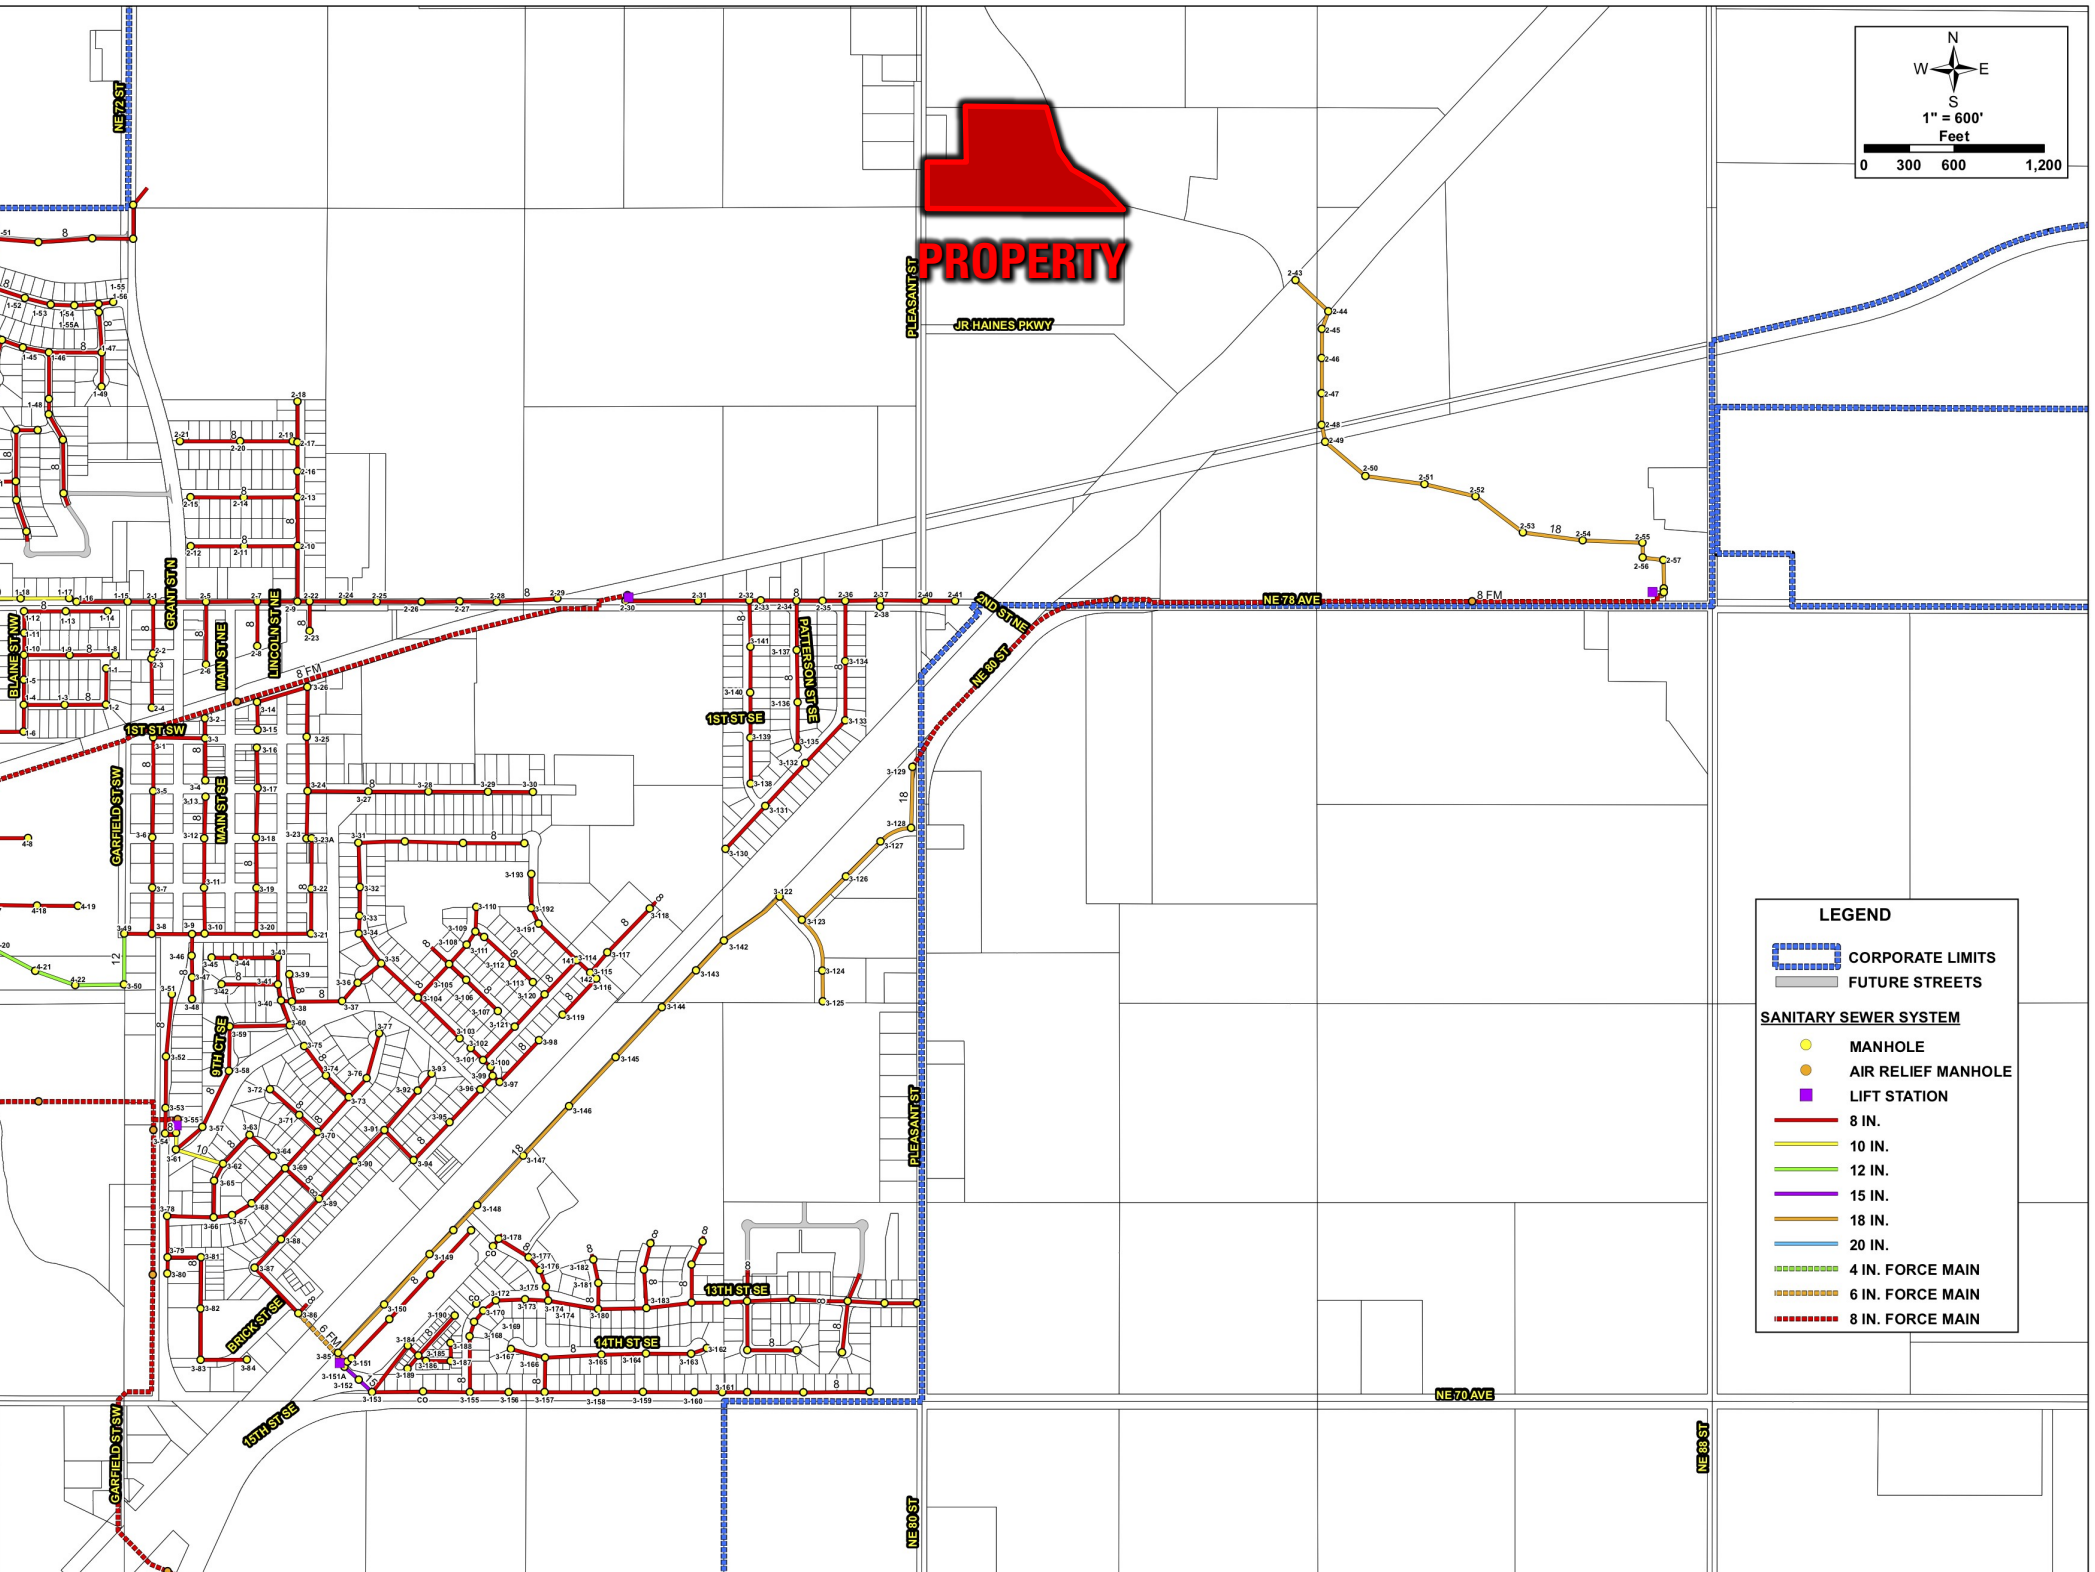
PROPERTY
N
W
E
S
1" = 600'
Feet
0
300
600
1,200
LEGEND
CORPORATE LIMITS
FUTURE STREETS
SANITARY SEWER SYSTEM
MANHOLE
AIR RELIEF MANHOLE
LIFT STATION
8 IN.
10 IN.
12 IN.
15 IN.
18 IN.
20 IN.
4 IN. FORCE MAIN
6 IN. FORCE MAIN
8 IN. FORCE MAIN
NE 72 ST
JR HAINES PKWY
PLEASANT ST
NE 78 AVE
2ND ST NE
NE 80 ST
GRANT ST N
LINCOLN ST NE
MAIN ST NE
GLAINE ST NW
1ST ST SW
GARFIELD ST SW
MAIN ST SE
PATTERSON ST SE
1ST ST SE
6TH ST SE
BRICK ST SE
13TH ST SE
14TH ST SE
15TH ST SE
NE 70 AVE
NE 88 ST