7/13/2016 12:56:37 PM

T–8–S, R–6–W
JEFFERSON DAVIS PARISH, LOUISIANA

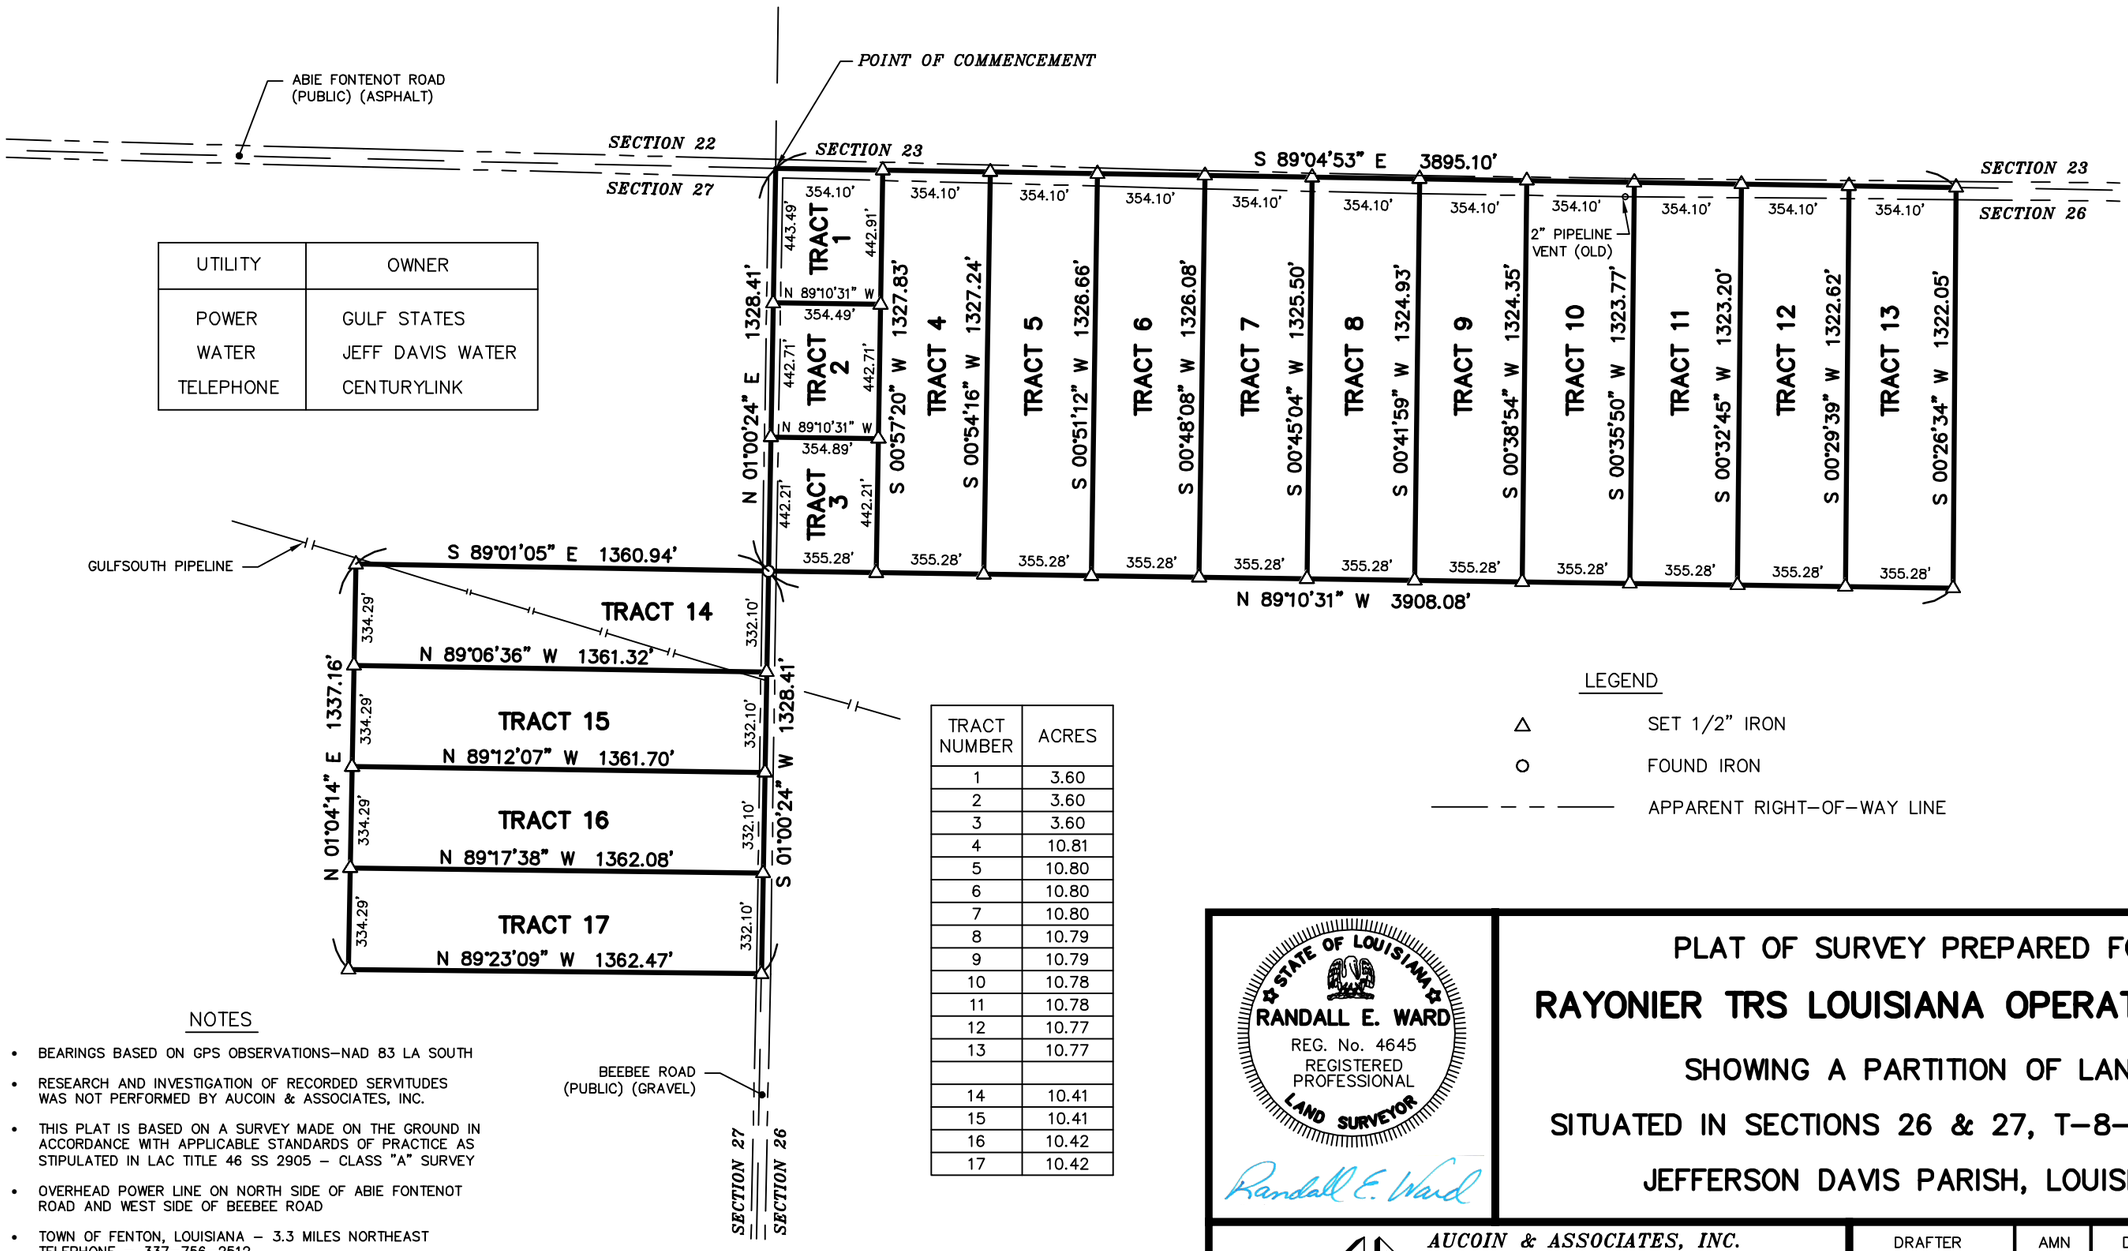

UTILITY	OWNER
POWER	GULF STATES
WATER	JEFF DAVIS WATER
TELEPHONE	CENTURYLINK

TRACT NUMBER	ACRES
1	3.60
2	3.60
3	3.60
4	10.81
5	10.80
6	10.80
7	10.80
8	10.79
9	10.79
10	10.78
11	10.78
12	10.77
13	10.77
14	10.41
15	10.41
16	10.42
17	10.42

SCALE: 1" = 500'

LEGEND

- △ SET 1/2" IRON
- ○ FOUND IRON
- ——— – – ——— APPARENT RIGHT–OF–WAY LINE

NOTES

- BEARINGS BASED ON GPS OBSERVATIONS–NAD 83 LA SOUTH
- RESEARCH AND INVESTIGATION OF RECORDED SERVITUDES WAS NOT PERFORMED BY AUCOIN & ASSOCIATES, INC.
- THIS PLAT IS BASED ON A SURVEY MADE ON THE GROUND IN ACCORDANCE WITH APPLICABLE STANDARDS OF PRACTICE AS STIPULATED IN LAC TITLE 46 SS 2905 – CLASS "A" SURVEY
- OVERHEAD POWER LINE ON NORTH SIDE OF ABIE FONTENOT ROAD AND WEST SIDE OF BEEBEE ROAD
- TOWN OF FENTON, LOUISIANA – 3.3 MILES NORTHEAST TELEPHONE – 337–756–2512
- ALL TRACTS ARE WOODED

STATE OF LOUISIANA
RANDALL E. WARD
REG. No. 4645
REGISTERED PROFESSIONAL
LAND SURVEYOR

Randall E. Ward

PLAT OF SURVEY PREPARED FOR

RAYONIER TRS LOUISIANA OPERATIONS INC.

SHOWING A PARTITION OF LAND

SITUATED IN SECTIONS 26 & 27, T–8–S, R–6–W

JEFFERSON DAVIS PARISH, LOUISIANA

AUCOIN & ASSOCIATES, INC.
CONSULTING ENGINEERS
AND LAND SURVEYORS
EUNICE, LOUISIANA

DRAFTER	AMN	DATE	7–13–16
CHECKED		DATE	

File name: H:\2015\15-0080\PLAT.DWG

A & A FILE: 15–0080 BK: 16–2 PG: 19