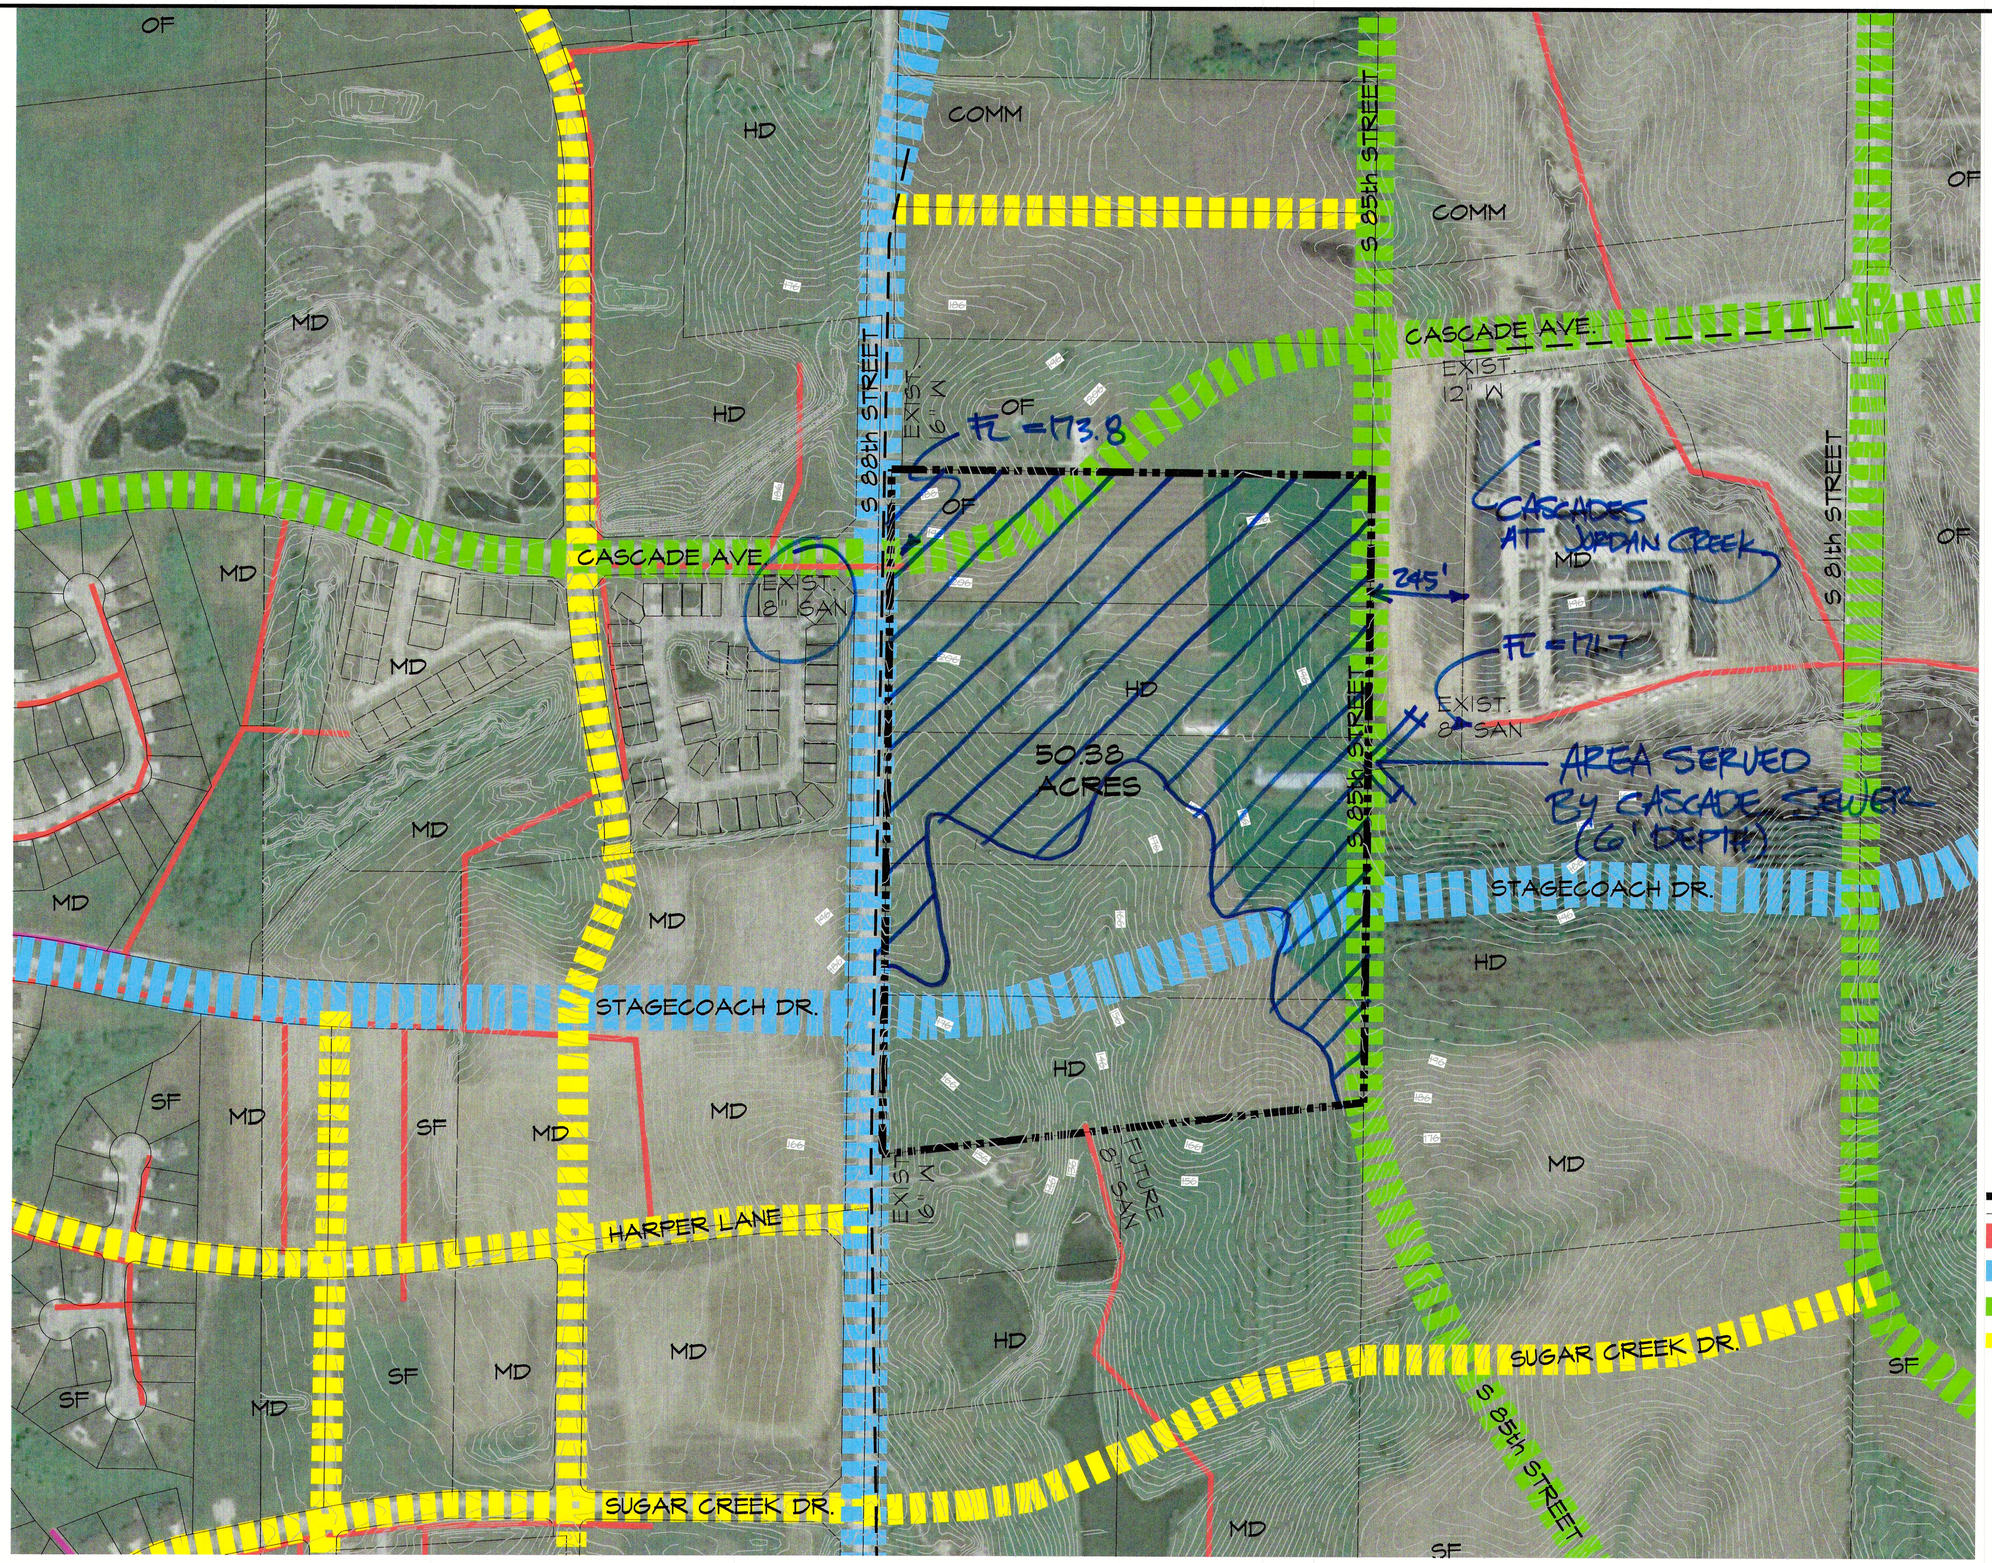

GENERAL LEGEND

- PROPERTY BOUNDARY
- PARCEL LINE
- MAJOR ARTERIAL
- MINOR ARTERIAL
- MAJOR COLLECTOR
- MINOR COLLECTOR
- SANITARY SEWER
- TRAILS

HD	HIGH DENSITY RESIDENTIAL
MD	MED. DENSITY RESIDENTIAL
OF	OFFICE
COMM	COMMERCIAL

NORTH

SCALE: 1"=200'
0' 200' 400'

SCALE: 1"=200' AT DOCUMENT SIZE 22"x34"
SCALE: 1"=400' AT DOCUMENT SIZE 11"x17"

CEC
Civil Engineering Consultants, Inc.
2400 86th Street . Unit 12 . Des Moines, Iowa 50322
515.276.4884 . Fax: 515.276.7084 . mail@ceciac.com

REVISIONS		COMMENTS
1	###	
2	###	
3	#	
4	###	
5	BAT	
6	KRZ	

DATE: 6-1-2018
DATE OF SURVEY: ##########
DESIGNED BY:
DRAWN BY:

COSGRIFF PROPERTY

SKETCH PLAN

SHEET 1 OF 1

E5692