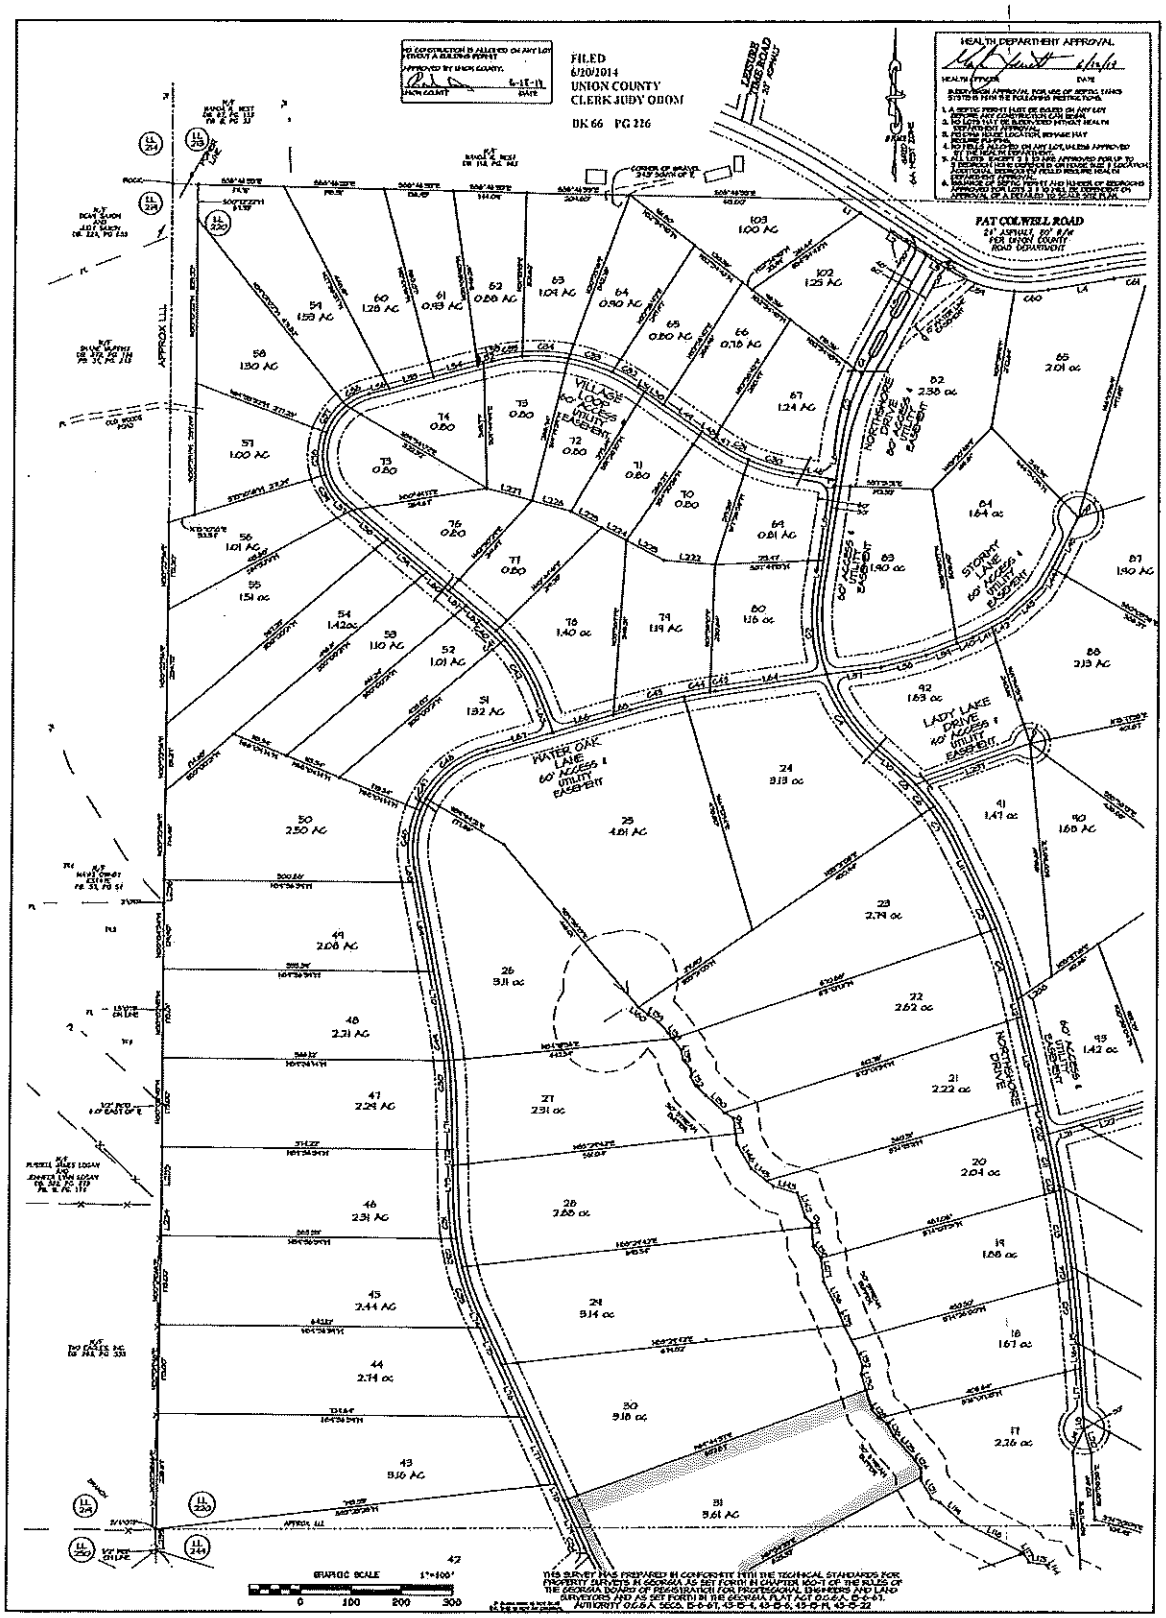

THIS SURVEY WAS PREPARED IN CONFORMITY WITH THE TECHNICAL STANDARDS FOR PROPERTY SURVEYS IN GEORGIA AS SET FORTH IN CHAPTER 180-7 OF THE RULES OF THE GEORGIA BOARD OF REGISTRANTS FOR PROFESSIONAL ENGINEERS AND LAND SURVEYORS AND AS SET FORTH IN THE GEORGIA PLAT ACT O.C.G.A. 15-6-67. AUTHORITY O.C.G.A. SECS. 15-6-67, 43-15-4, 43-15-6, 43-15-19, 43-15-22

DATE	June 13, 2014
SCALE	1"=100'
DRAWN BY	BRMS
LAND LOT(S)	220, 221, 248, AND 249
DISTRICT	7th
SECTION	1st
COUNTY	UNION STATE GEORGIA
SURVEYED BY	BRMS
CHECKED BY	AH
APPROVED BY	AH

FINAL PLAT FOR:

NORTHSHORE

LOCATED IN LAND LOTS 220, 221, 248, AND 249
9th DISTRICT 1st SECTION
UNION COUNTY, GEORGIA

Blue Ridge Mountain Surveying, Inc.
216 Lakemont Drive
Hiawassee, Ga 30546
706-897-3195
jacobsrmsi@gmail.com
BRMS

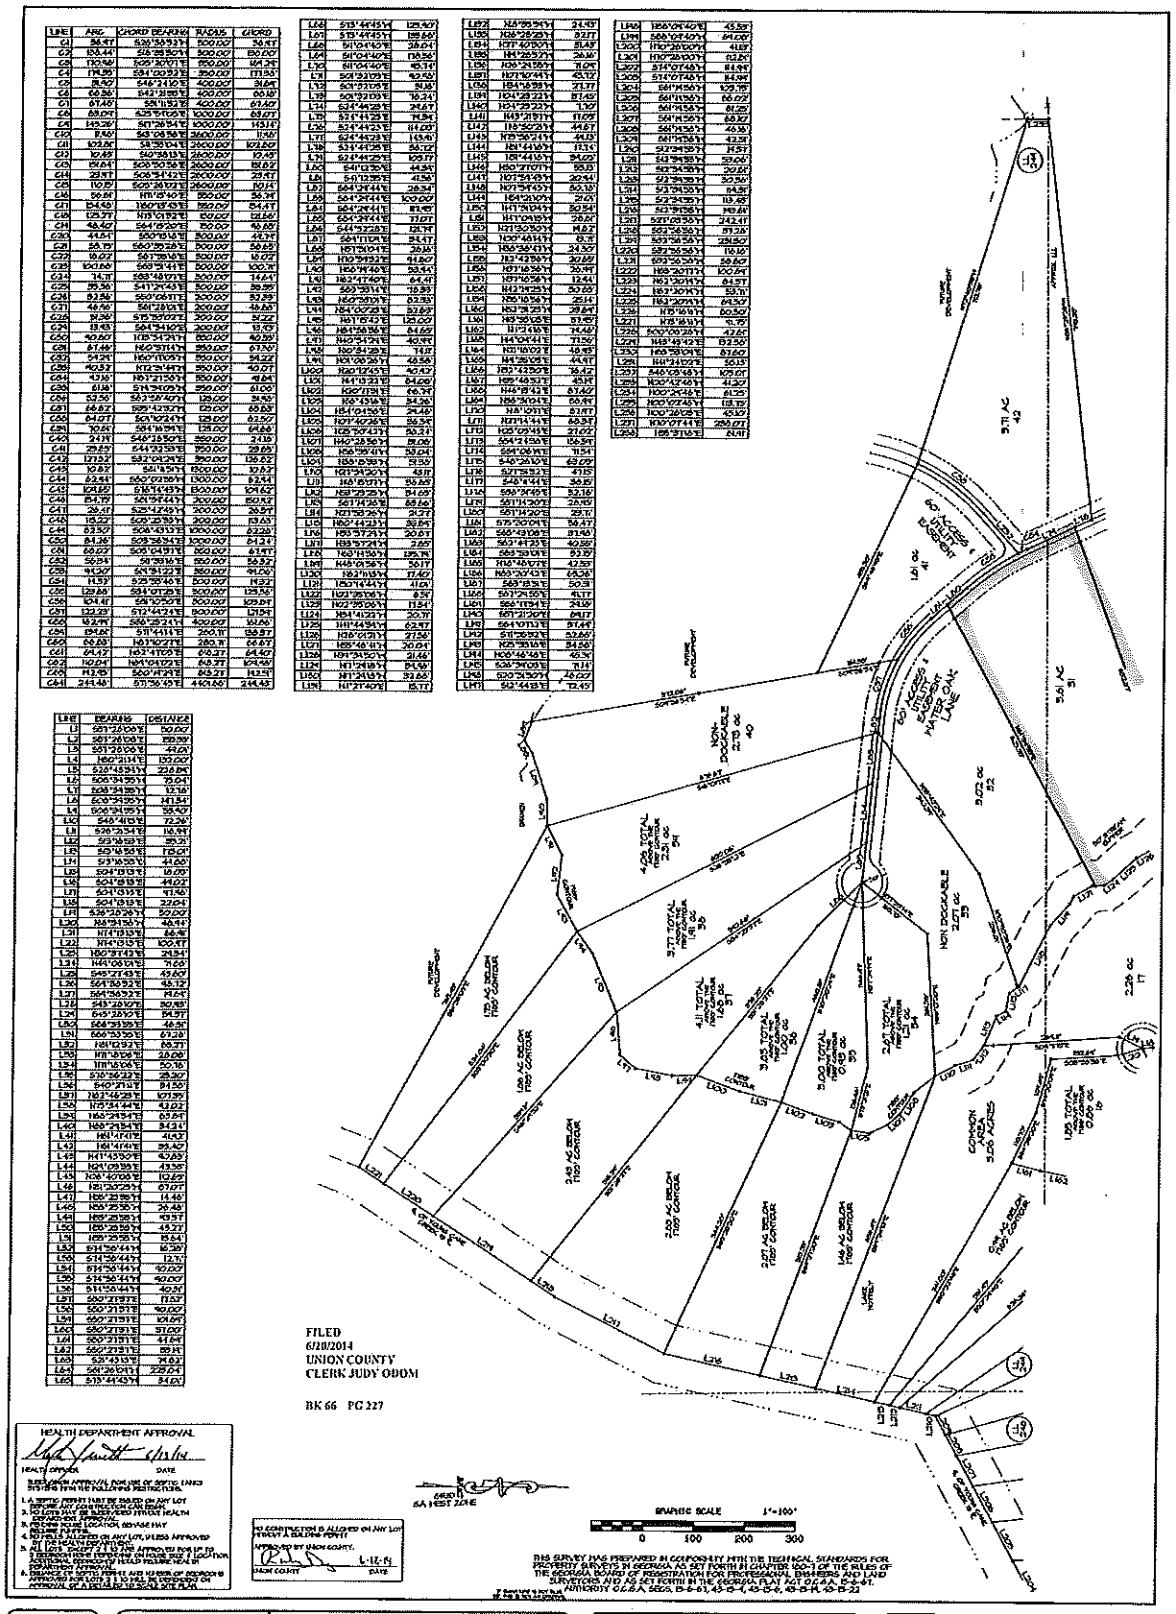
FILED
6/18/2014
UNION COUNTY
CLERK JUDY ODOM
BK 66 PG 227
HEALTH DEPARTMENT APPROVAL
GRAPHIC SCALE 1"=100'
0 100 200 300
FINAL PLAT FOR:
NORTHSHORE
LOCATED IN LAND LOTS 220, 221, 248, AND 249
9th DISTRICT 1st SECTION
UNION COUNTY, GEORGIA
Blue Ridge Mountain Surveying, Inc.