A PRELIMINARY LAYOUT FOR

BRIARWOOD ESTATES

A TRACT OF LAND BEING PART OF U.S. SURVEY 3005 AND
SECTION 8, TOWNSHIP 48 NORTH, RANGE 1 EAST
CITY OF MOSCOW MILLS, LINCOLN COUNTY, MISSOURI

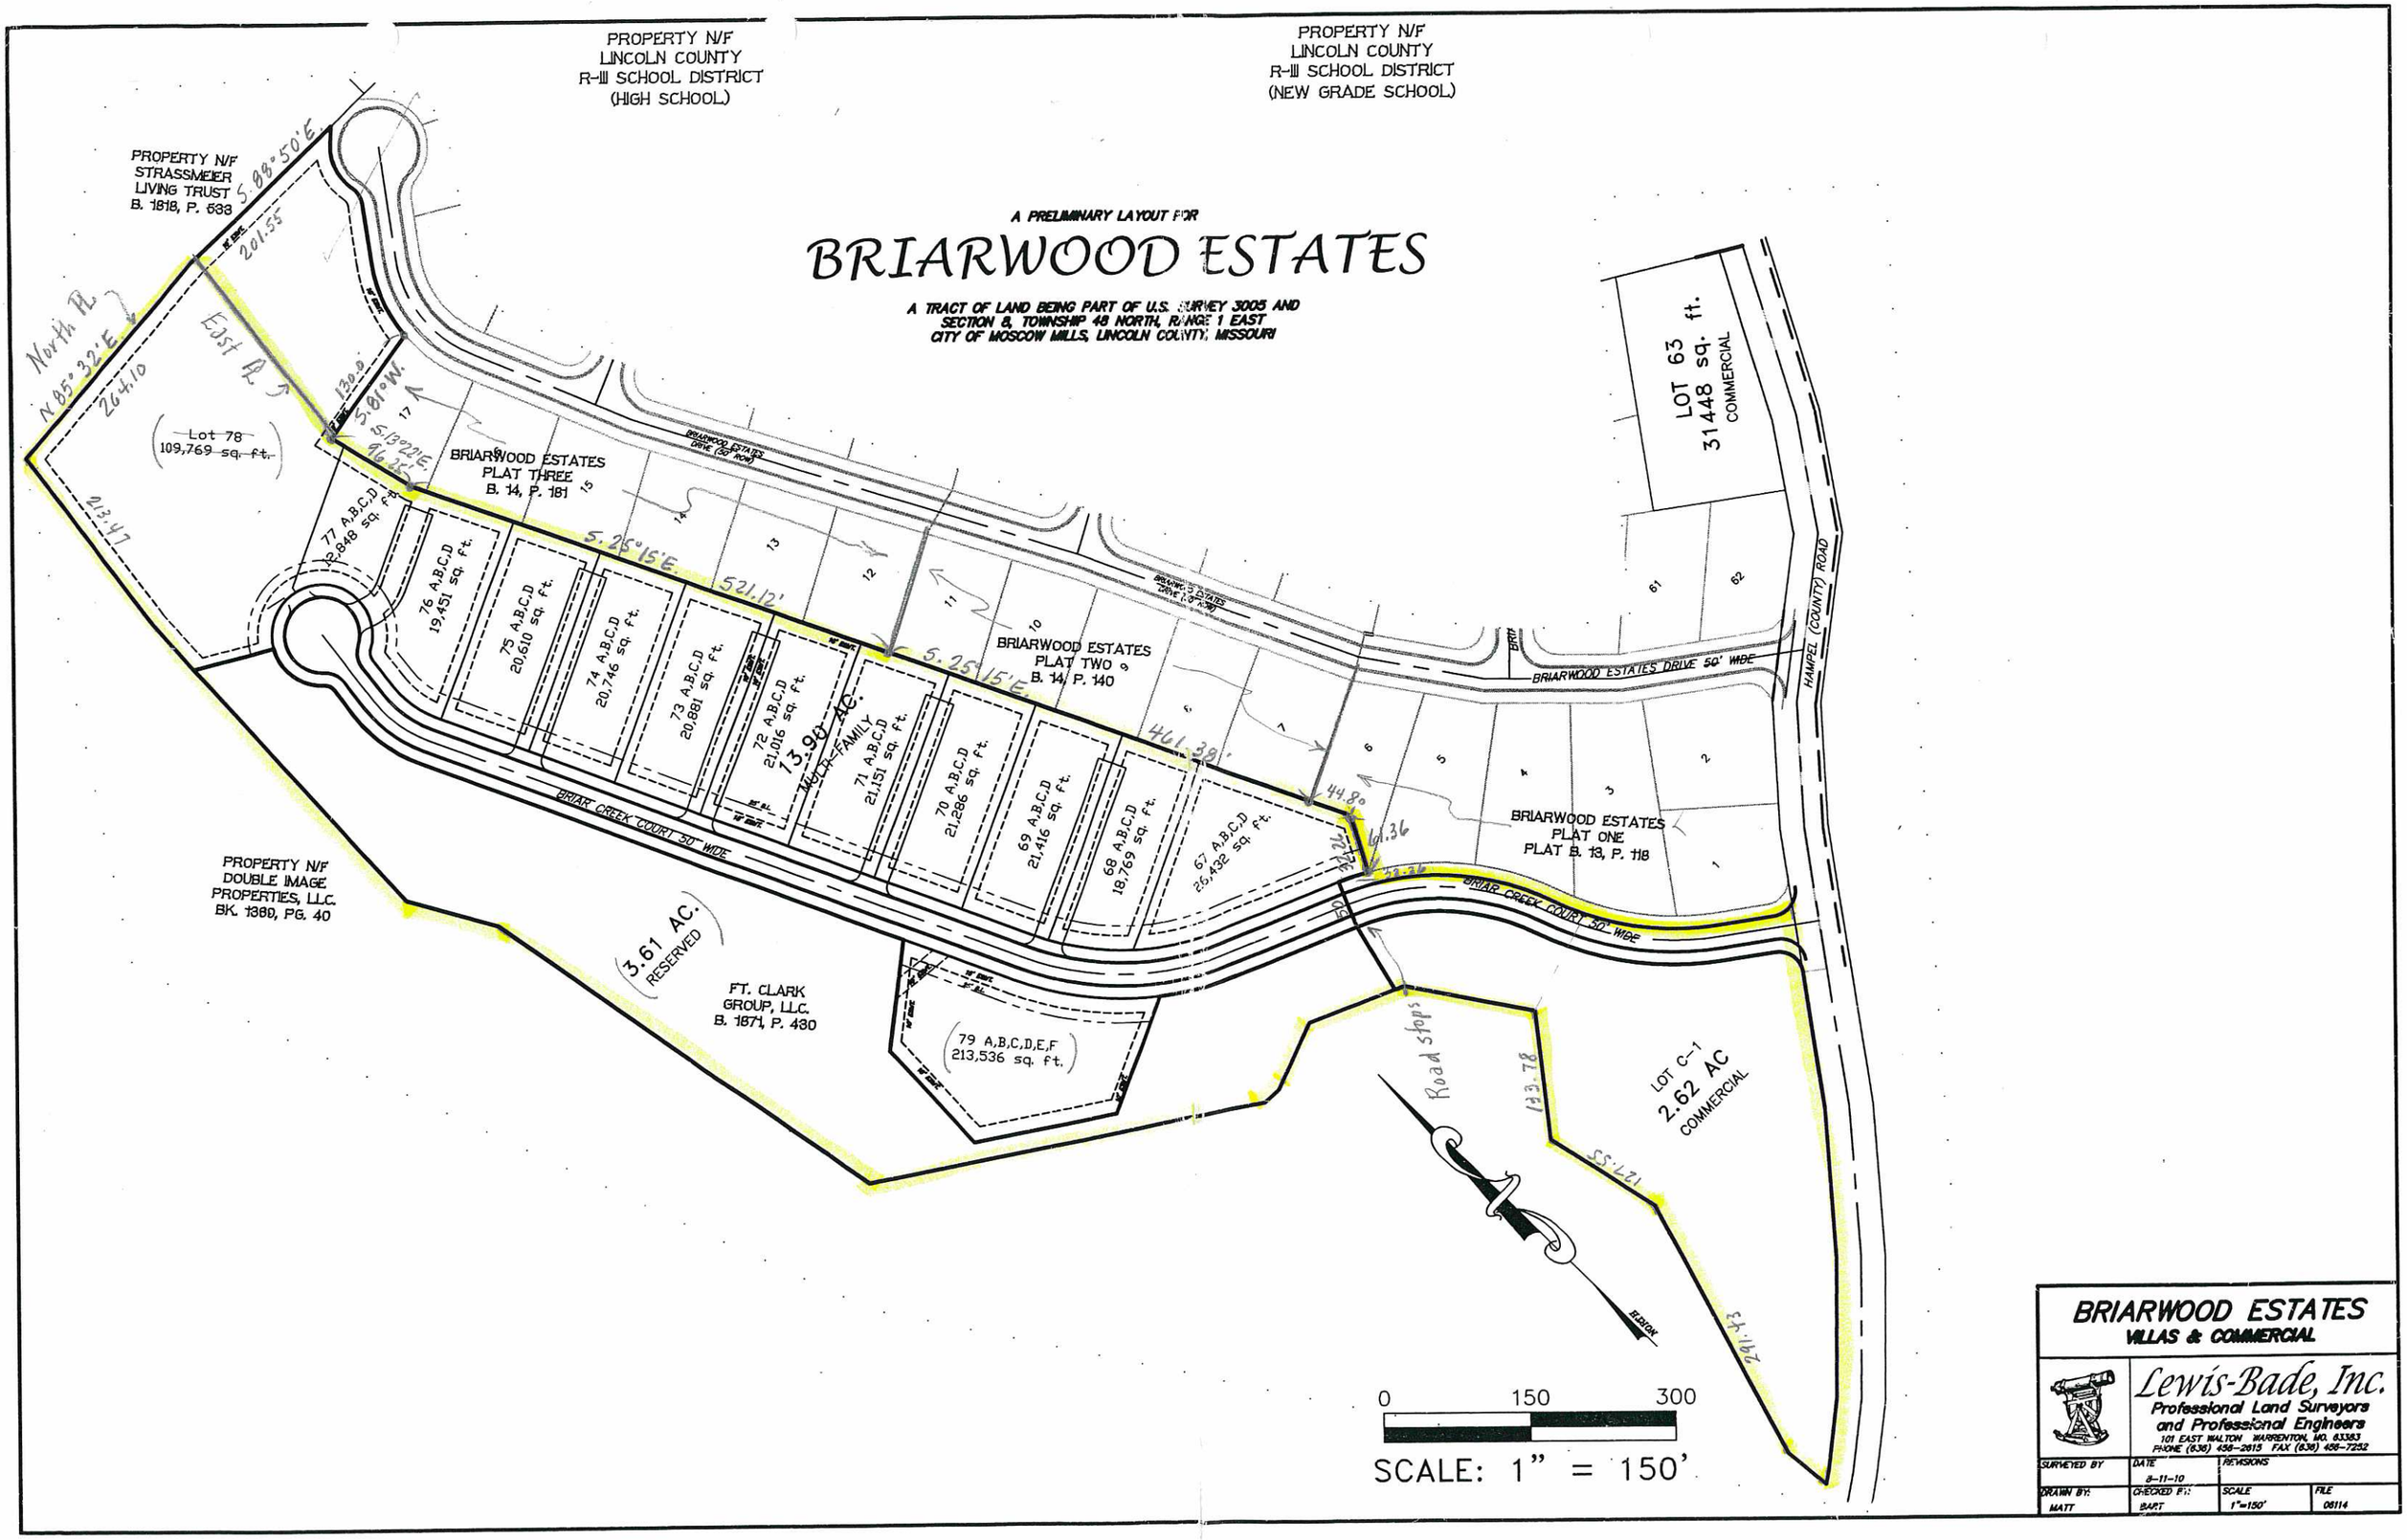

BRIARWOOD ESTATES
VILLAS & COMMERCIAL

Lewis-Bade, Inc.
Professional Land Surveyors
and Professional Engineers
101 EAST WALTON WARRENTON, MO. 63383
PHONE (636) 456-2615 FAX (636) 456-7252

SURVEYED BY	DATE 8-11-10	REVISIONS	
DRAWN BY: MATT	CHECKED BY: BART	SCALE 1"=150'	FILE 08114