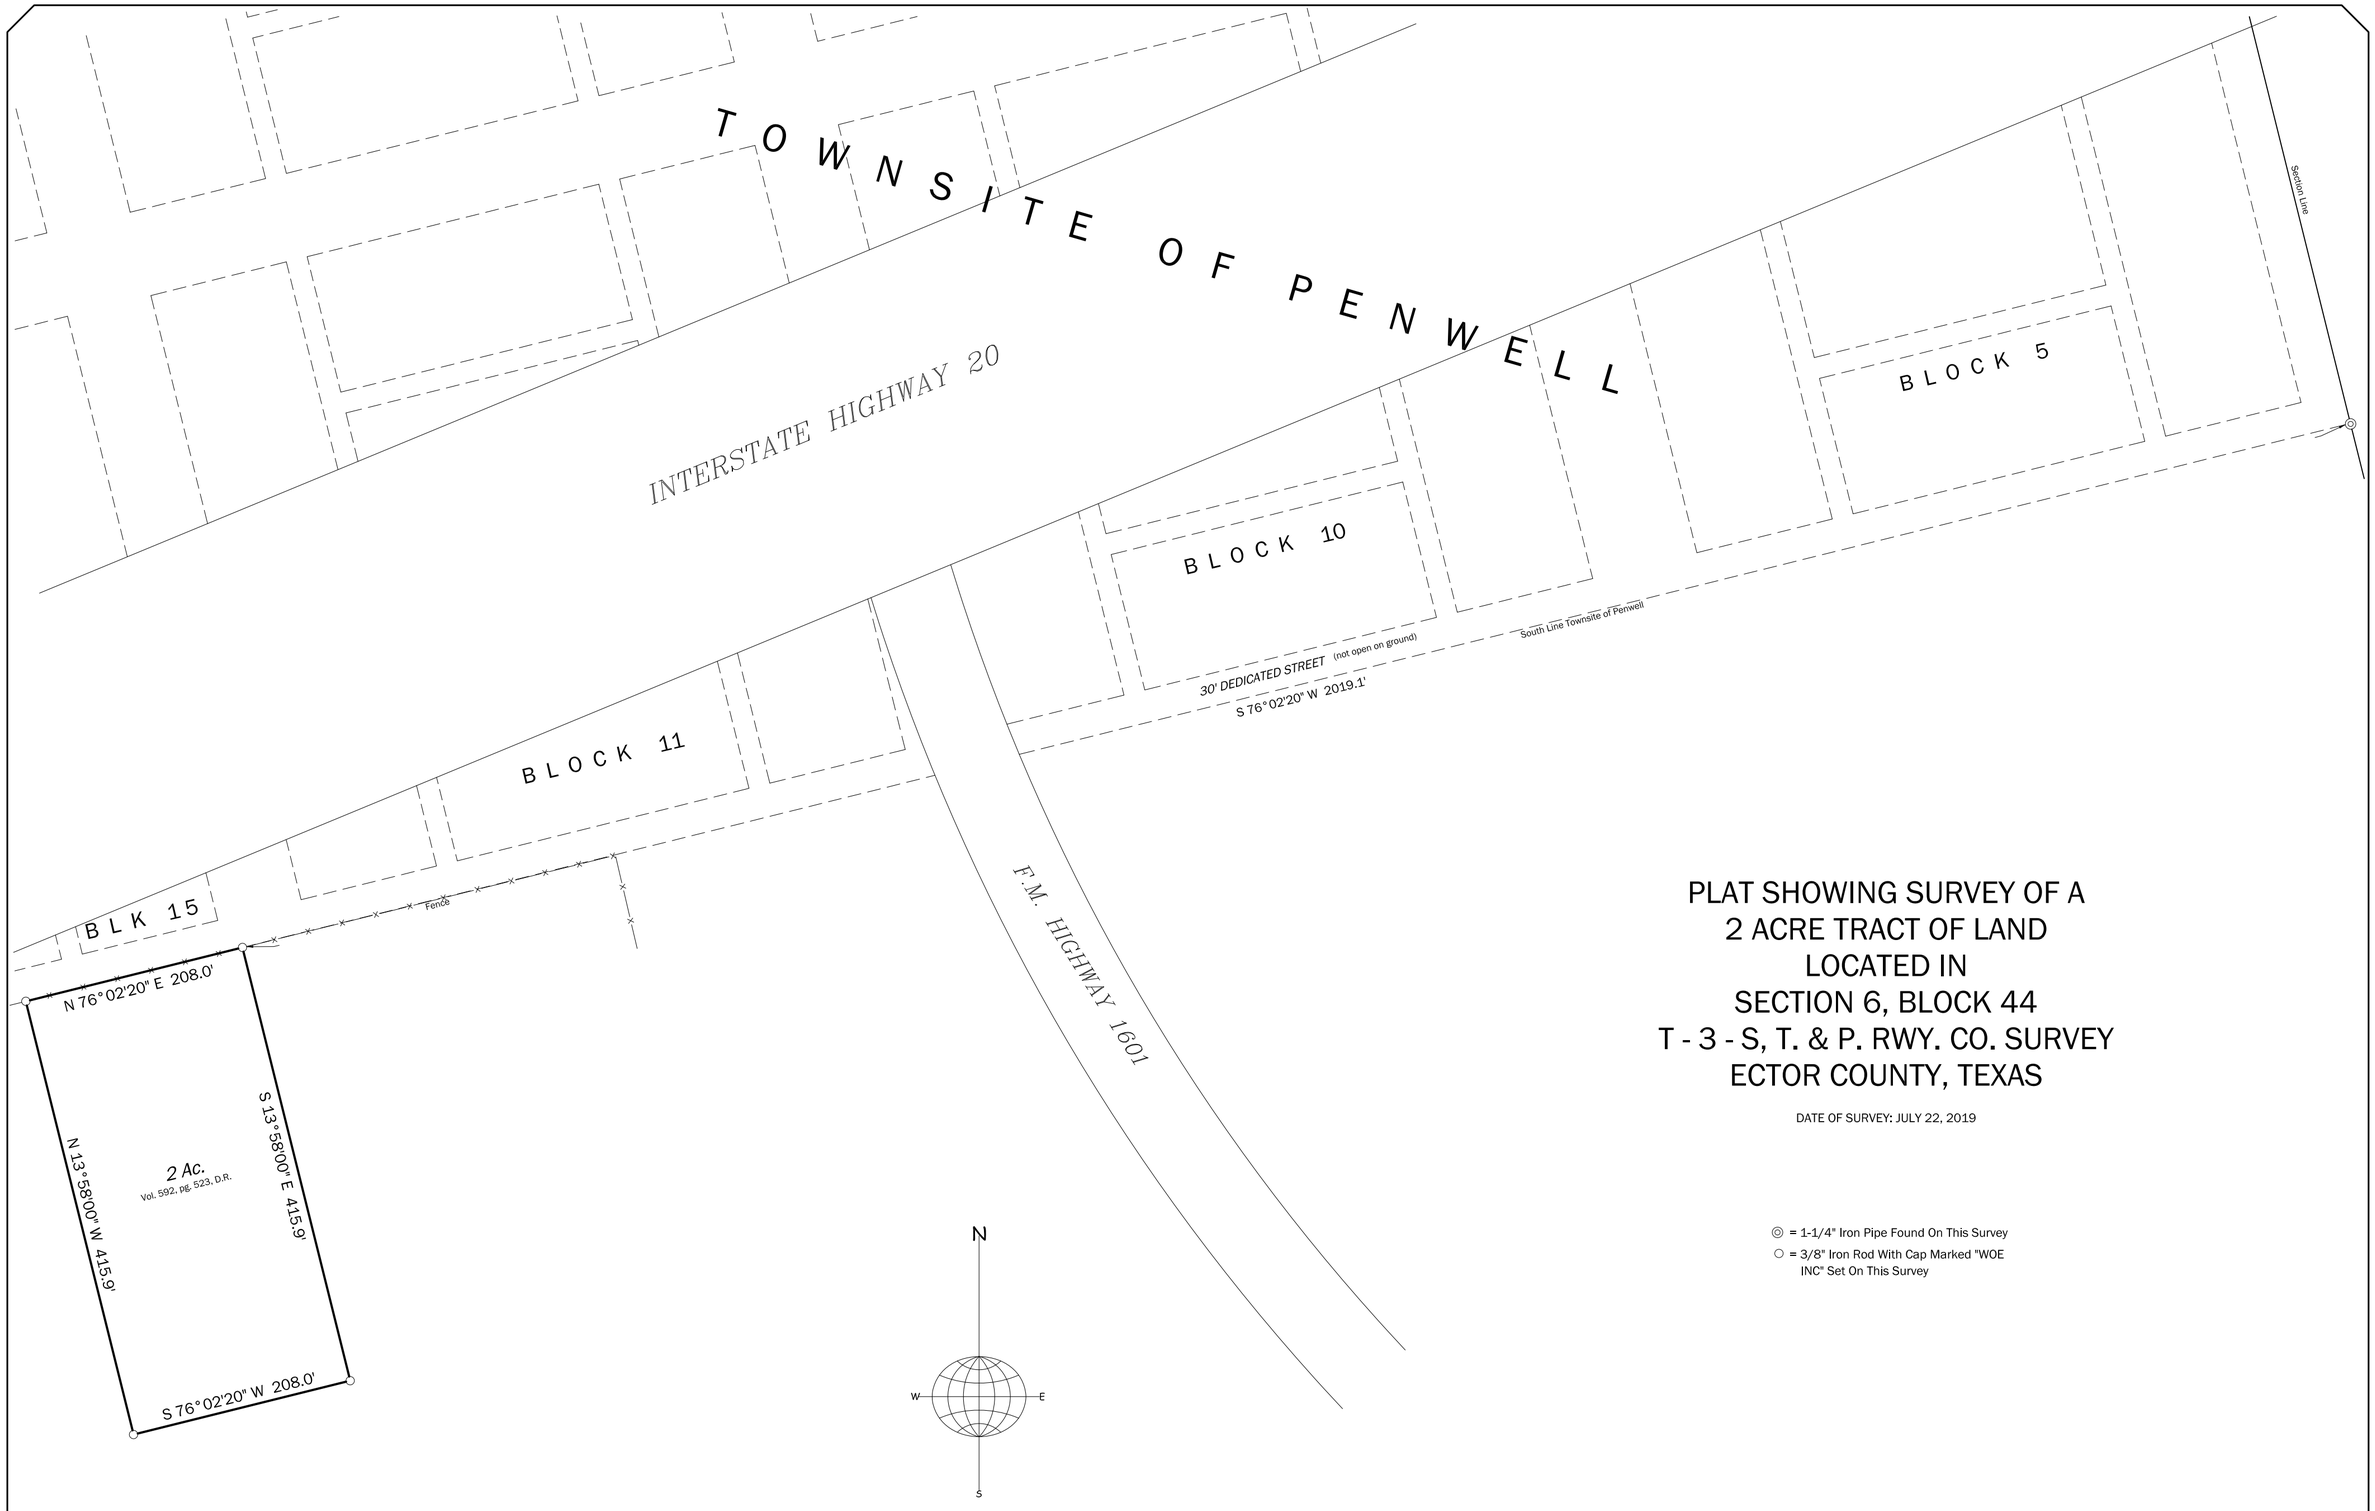

PLAT SHOWING SURVEY OF A 2 ACRE TRACT OF LAND LOCATED IN SECTION 6, BLOCK 44 T - 3 - S, T. & P. RWY. CO. SURVEY ECTOR COUNTY, TEXAS

DATE OF SURVEY: JULY 22, 2019

◎ = 1-1/4" Iron Pipe Found On This Survey

○ = 3/8" Iron Rod With Cap Marked "WOE INC" Set On This Survey

BEARINGS ARE REFERENCED TO THE TEXAS COORDINATE SYSTEM OF 1983, CENTRAL ZONE. DISTANCES AND AREA ARE SURFACE.

0 100 200 300

©Copyright 2019

WHERE ON EARTH, INC.
Professional Land Surveying
3301 County Road 7550
LUBBOCK, TEXAS 79423
806-368-7920
TBPLS FIRM NO. 10066200
www.woemap.com

Project No.

COPIES MAY NOT BE RELIED UPON

To: Miguel Iniguez

This the 28th day of August, 2019.

Michel J. Newton, Registered Professional Land Surveyor No. 4983
EMBOSSED SEAL ONLY NO SHADING ALLOWED.