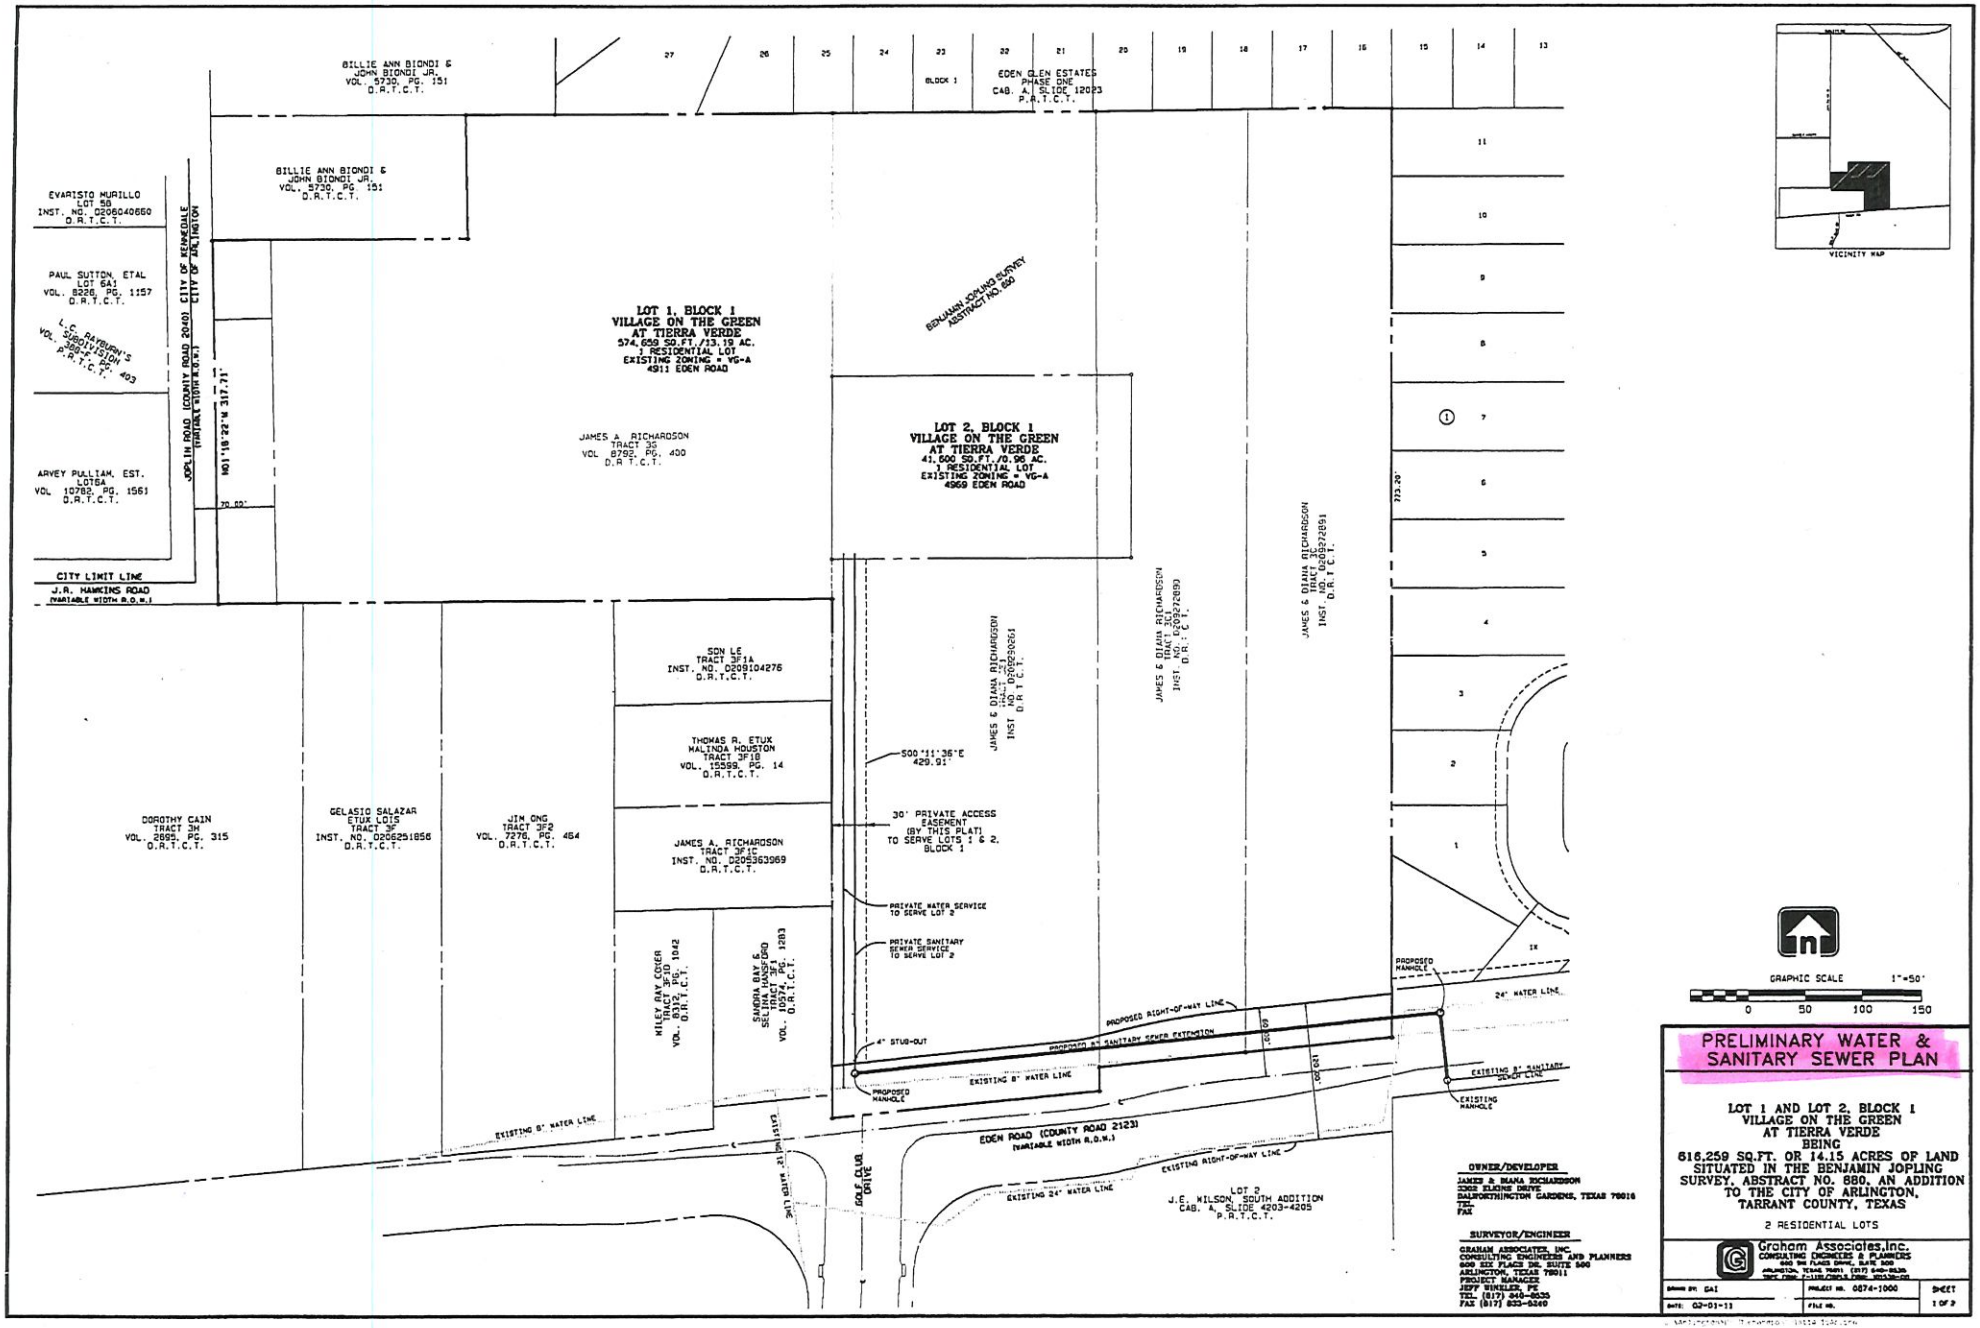

OWNER/DEVELOPER
JAMES & DIANA RICHARDSON
3302 ELGINS DRIVE
BALFORTHINGTON GARDENS, TEXAS 76016
TEL.
FAX

SURVEYOR/ENGINEER
GRAHAM ASSOCIATES, INC.
CONSULTING ENGINEERS AND PLANNERS
600 SIX FLAGS DR. SUITE 500
ARLINGTON, TEXAS 76011
PROJECT MANAGER
JEFF WINKLER, PE
TEL. (817) 640-8535
FAX (817) 633-5360

PRELIMINARY WATER & SANITARY SEWER PLAN

LOT 1 AND LOT 2, BLOCK 1
VILLAGE ON THE GREEN
AT TIERRA VERDE
BEING
616,259 SQ.FT. OR 14.15 ACRES OF LAND
SITUATED IN THE BENJAMIN JOPLING
SURVEY, ABSTRACT NO. 880, AN ADDITION
TO THE CITY OF ARLINGTON,
TARRANT COUNTY, TEXAS

2 RESIDENTIAL LOTS

Graham Associates, Inc.
CONSULTING ENGINEERS & PLANNERS
600 SIX FLAGS DRIVE, SUITE 500
ARLINGTON, TEXAS 76011 (817) 640-8535
TBPE FIRM F-1186/TBPLS FIRM 10193900-00

DRAWN BY: GAI	PROJECT NO. 0874-1000	SHEET
DATE: 02-01-11	FILE NO.	1 OF 2