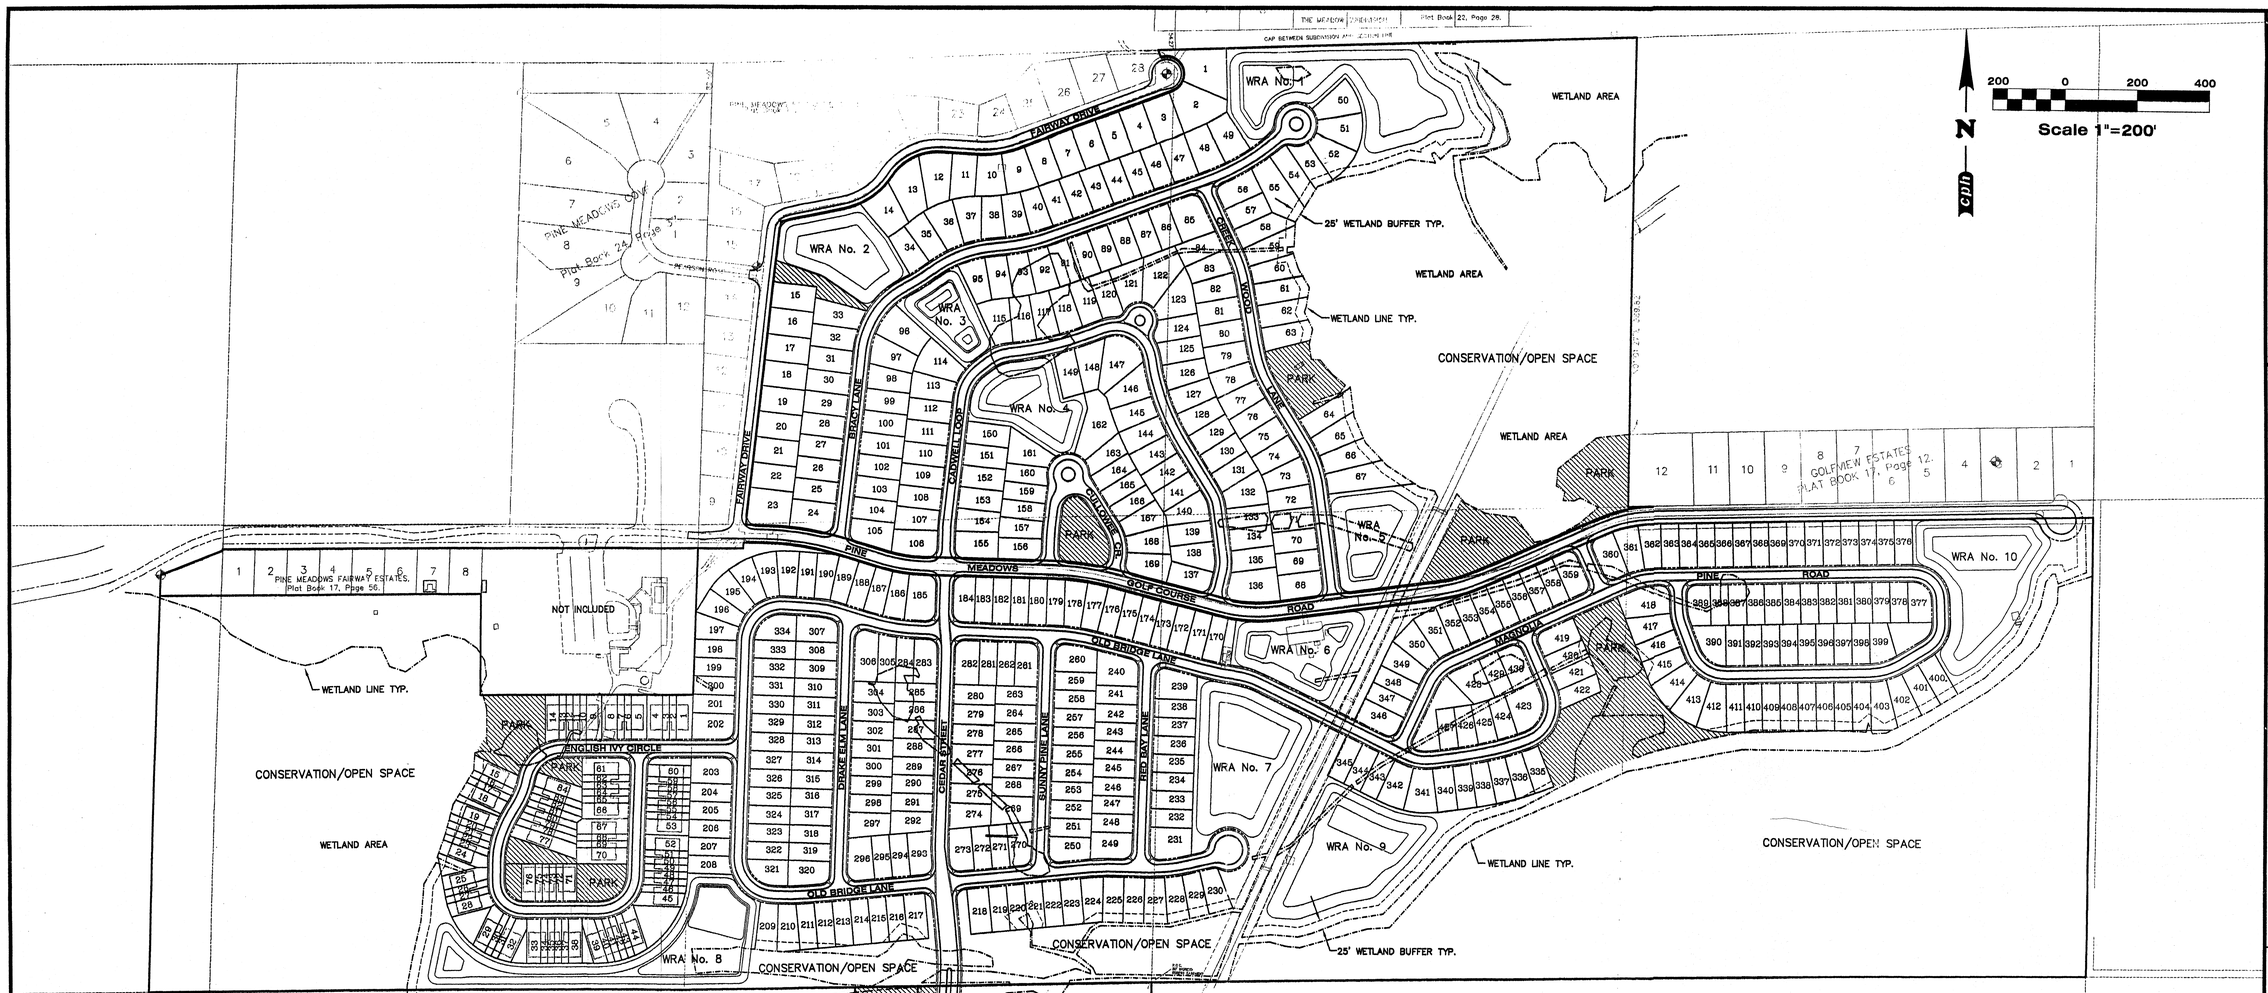

cph
101 N. Woodland Blvd.
Suite 600
DeLand, Florida 32720
Phone 386 736-4142
Fax 386 736-8412
Certificate of Authorization No. 3215
© 2006
Engineers
Surveyors
Architects
Planners
Landscape Architects
Environmental Scientists
Construction Management
Design / Build

JOHN M. SCHLEICHER, P.E. #73663

No.	Date	By	Revision

Designed by:	JMS
Drawn by:	DDH
Checked by:	JMS
Approved by:	JMS
Scale:	1"=200'
Date:	11/06
Job No.:	W7501
File:	w7501ovrl

COLDWELL BANKER COMMERCIAL
SAUNDERS REAL ESTATE
863.648.1528

POTENTIAL SITE PLAN
P e ea
e e a e e e Acreage
E L
241 Acre

LINE LEGEND

- PROPERTY BOUNDARY LINE
- RIGHT OF WAY LINE
- SURVEYED WETLANDS LINE
- WETLAND BUFFER LINE

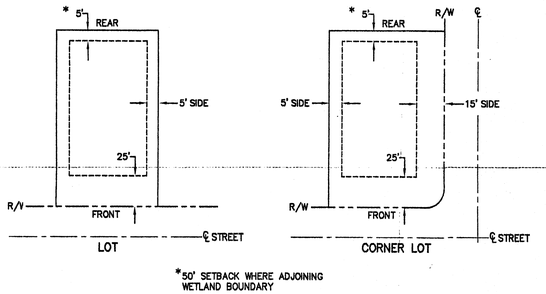

*50' SETBACK WHERE ADJOINING WETLAND BOUNDARY

TYPICAL LOT SETBACKS
N.T.S.

GENERAL SITE DATA

SITE ACREAGE:	213.03 AC.
UPLAND AREA	134.43 AC.
WETLAND AREA	78.6 AC.
WETLAND SETBACK	50'
ZONING:	R6 (MEDIUM RESIDENTIAL)
NORTH	R6/12
SOUTH	R6/CITY
EAST	R6/STATE OWNED LANDS
WEST	R6
LOTS:	514 TOTAL
SINGLE FAMILY	
70' x 120'	23
60' x 120'	132
50' x 120'	
50' x 110'	31
50' x 115'	108
50' x 120'	50
50' x 125'	77
50' x 130'	9
	275
TOTAL	430
TOWNHOME	
6 - 4 UNIT BUILDINGS	24
6 - 6 UNIT BUILDINGS	36
3 - 8 UNIT BUILDINGS	24
TOTAL	84
END UNIT LOT SIZE	38.33'/43.33' x 120'
INTERIOR UNIT LOT SIZE	19.33' x 120'

PROPOSED DENSITY = 3.84 DWELLING UNITS PER ACRE

OVERALL PLAN

OLD BRIDGE ESTATES
WICKS CONSULTING SERVICES, INC.
LAKE COUNTY, FLORIDA

Sheet No.
7