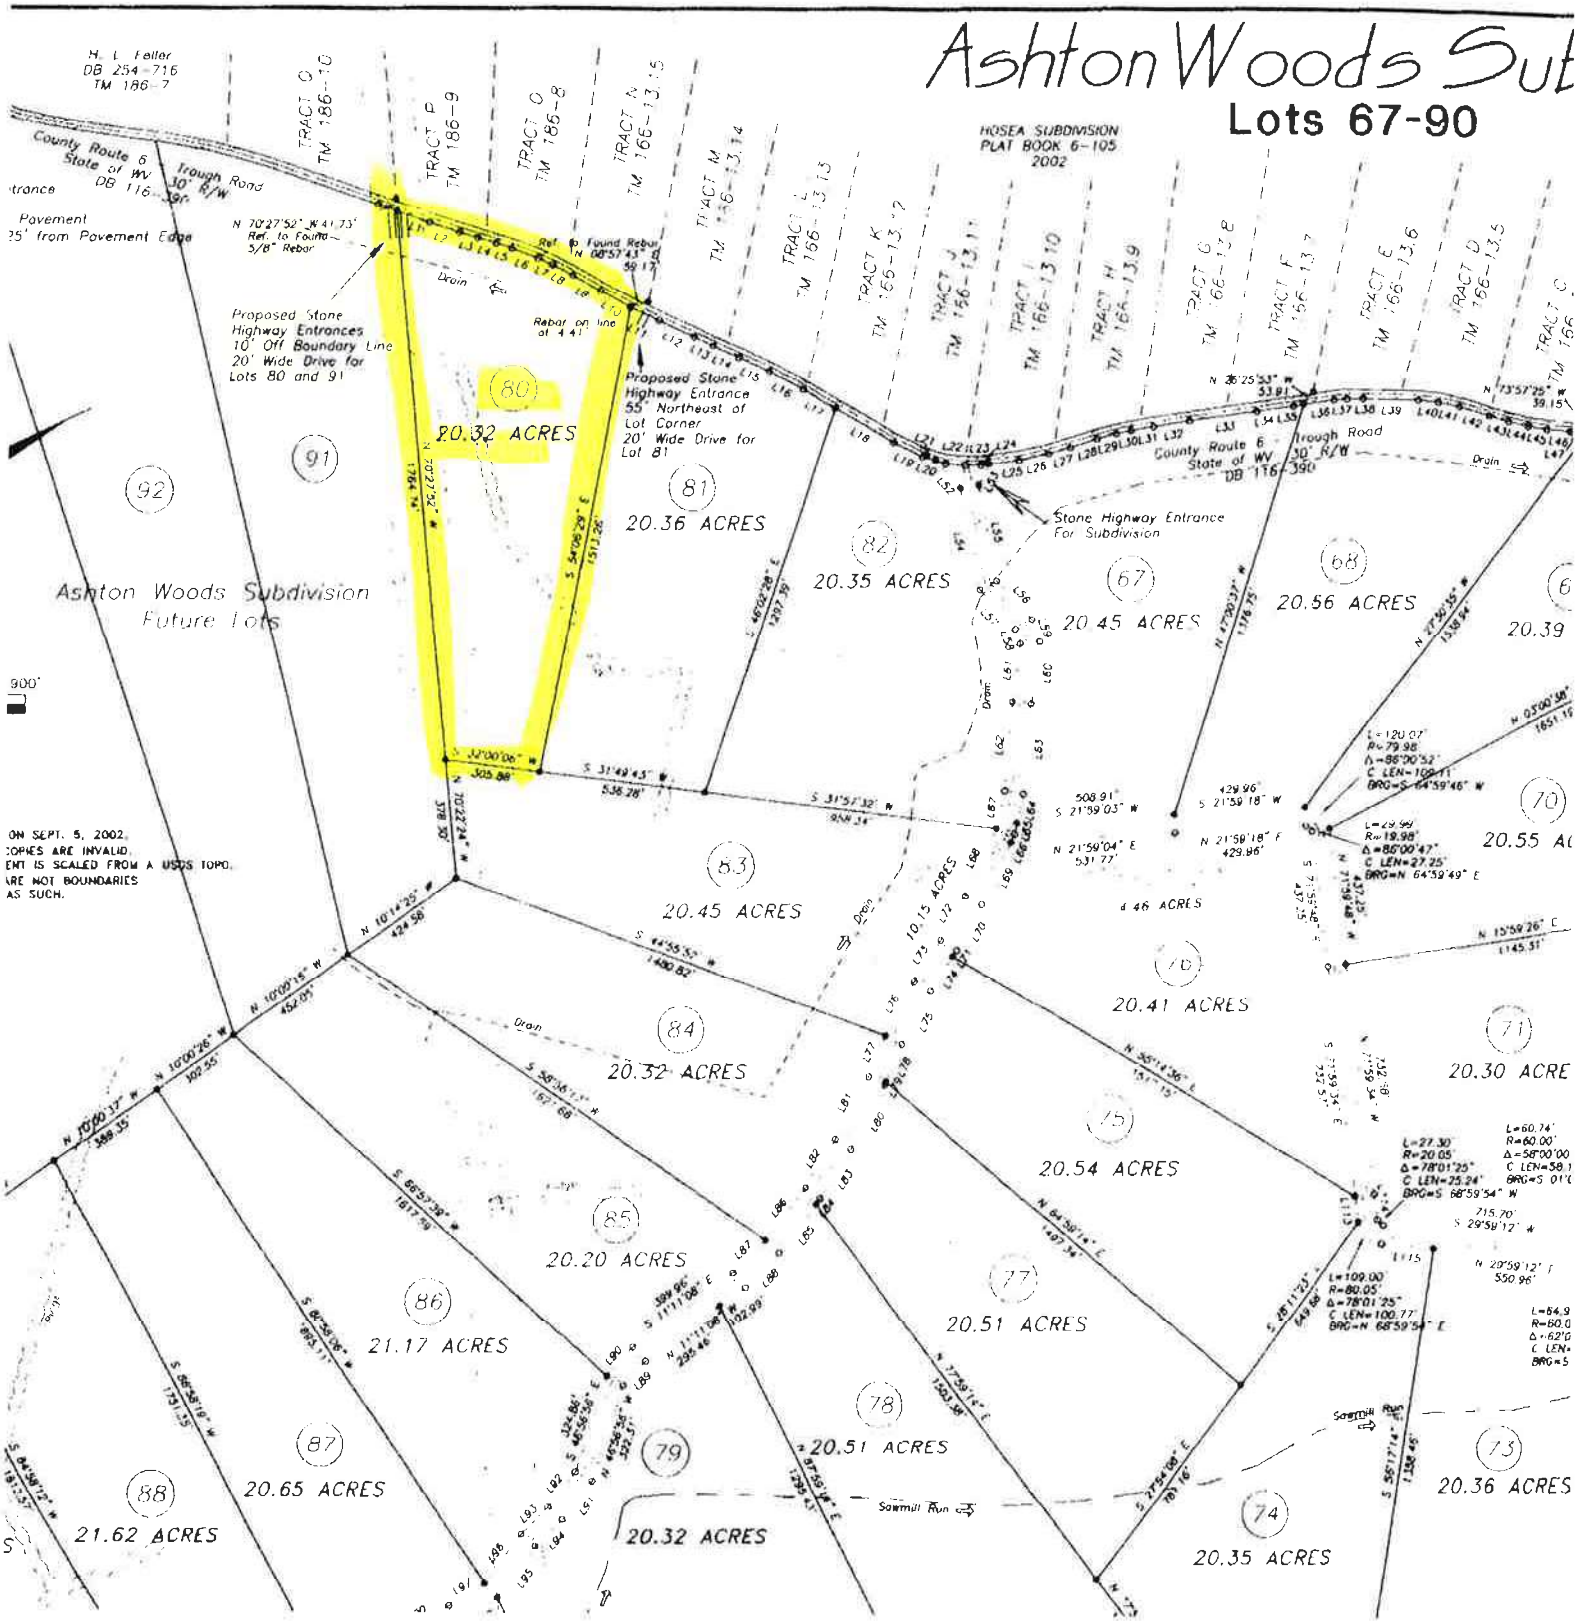
Ashton Woods Sub
Lots 67-90
HOSEA SUBDIVISION
PLAT BOOK 6-105
2002
H. L. Feller
DB 254-716
TM 186-7
County Route 6
State of WV
DB 116-390
Trough Road
30' R/W
Pavement
25' from Pavement Edge
N 70°27'52" W 41.73'
Ref. to Found 5/8" Rebar
Proposed Stone
Highway Entrances
10' Off Boundary Line
20' Wide Drive for
Lots 80 and 91
Rebar on line
at 4.41'
Proposed Stone
Highway Entrance
55' Northeast of
Lot Corner
20' Wide Drive for
Lot 81
Stone Highway Entrance
For Subdivision
Ashton Woods Subdivision
Future Lots
20.32 ACRES
20.36 ACRES
20.35 ACRES
20.45 ACRES
20.56 ACRES
20.45 ACRES
20.32 ACRES
20.41 ACRES
20.30 ACRE
20.54 ACRES
20.20 ACRES
21.17 ACRES
20.51 ACRES
20.51 ACRES
20.65 ACRES
21.62 ACRES
20.32 ACRES
20.35 ACRES
20.36 ACRES
20.55 AC
Sawmill Run
Drain
ON SEPT. 5, 2002.
COPIES ARE INVALID.
ENT IS SCALED FROM A USGS TOPO.
ARE NOT BOUNDARIES
AS SUCH.