AVON PARK LAKES

COUNTY OF HIGHLANDS STATE OF FLORIDA

SECTION-6, TWP. 33S, RGE. 28E.

UNIT No. 28.

BOOK 5 PAGE 28

SCALE: 100 FEET TO 1 INCH.

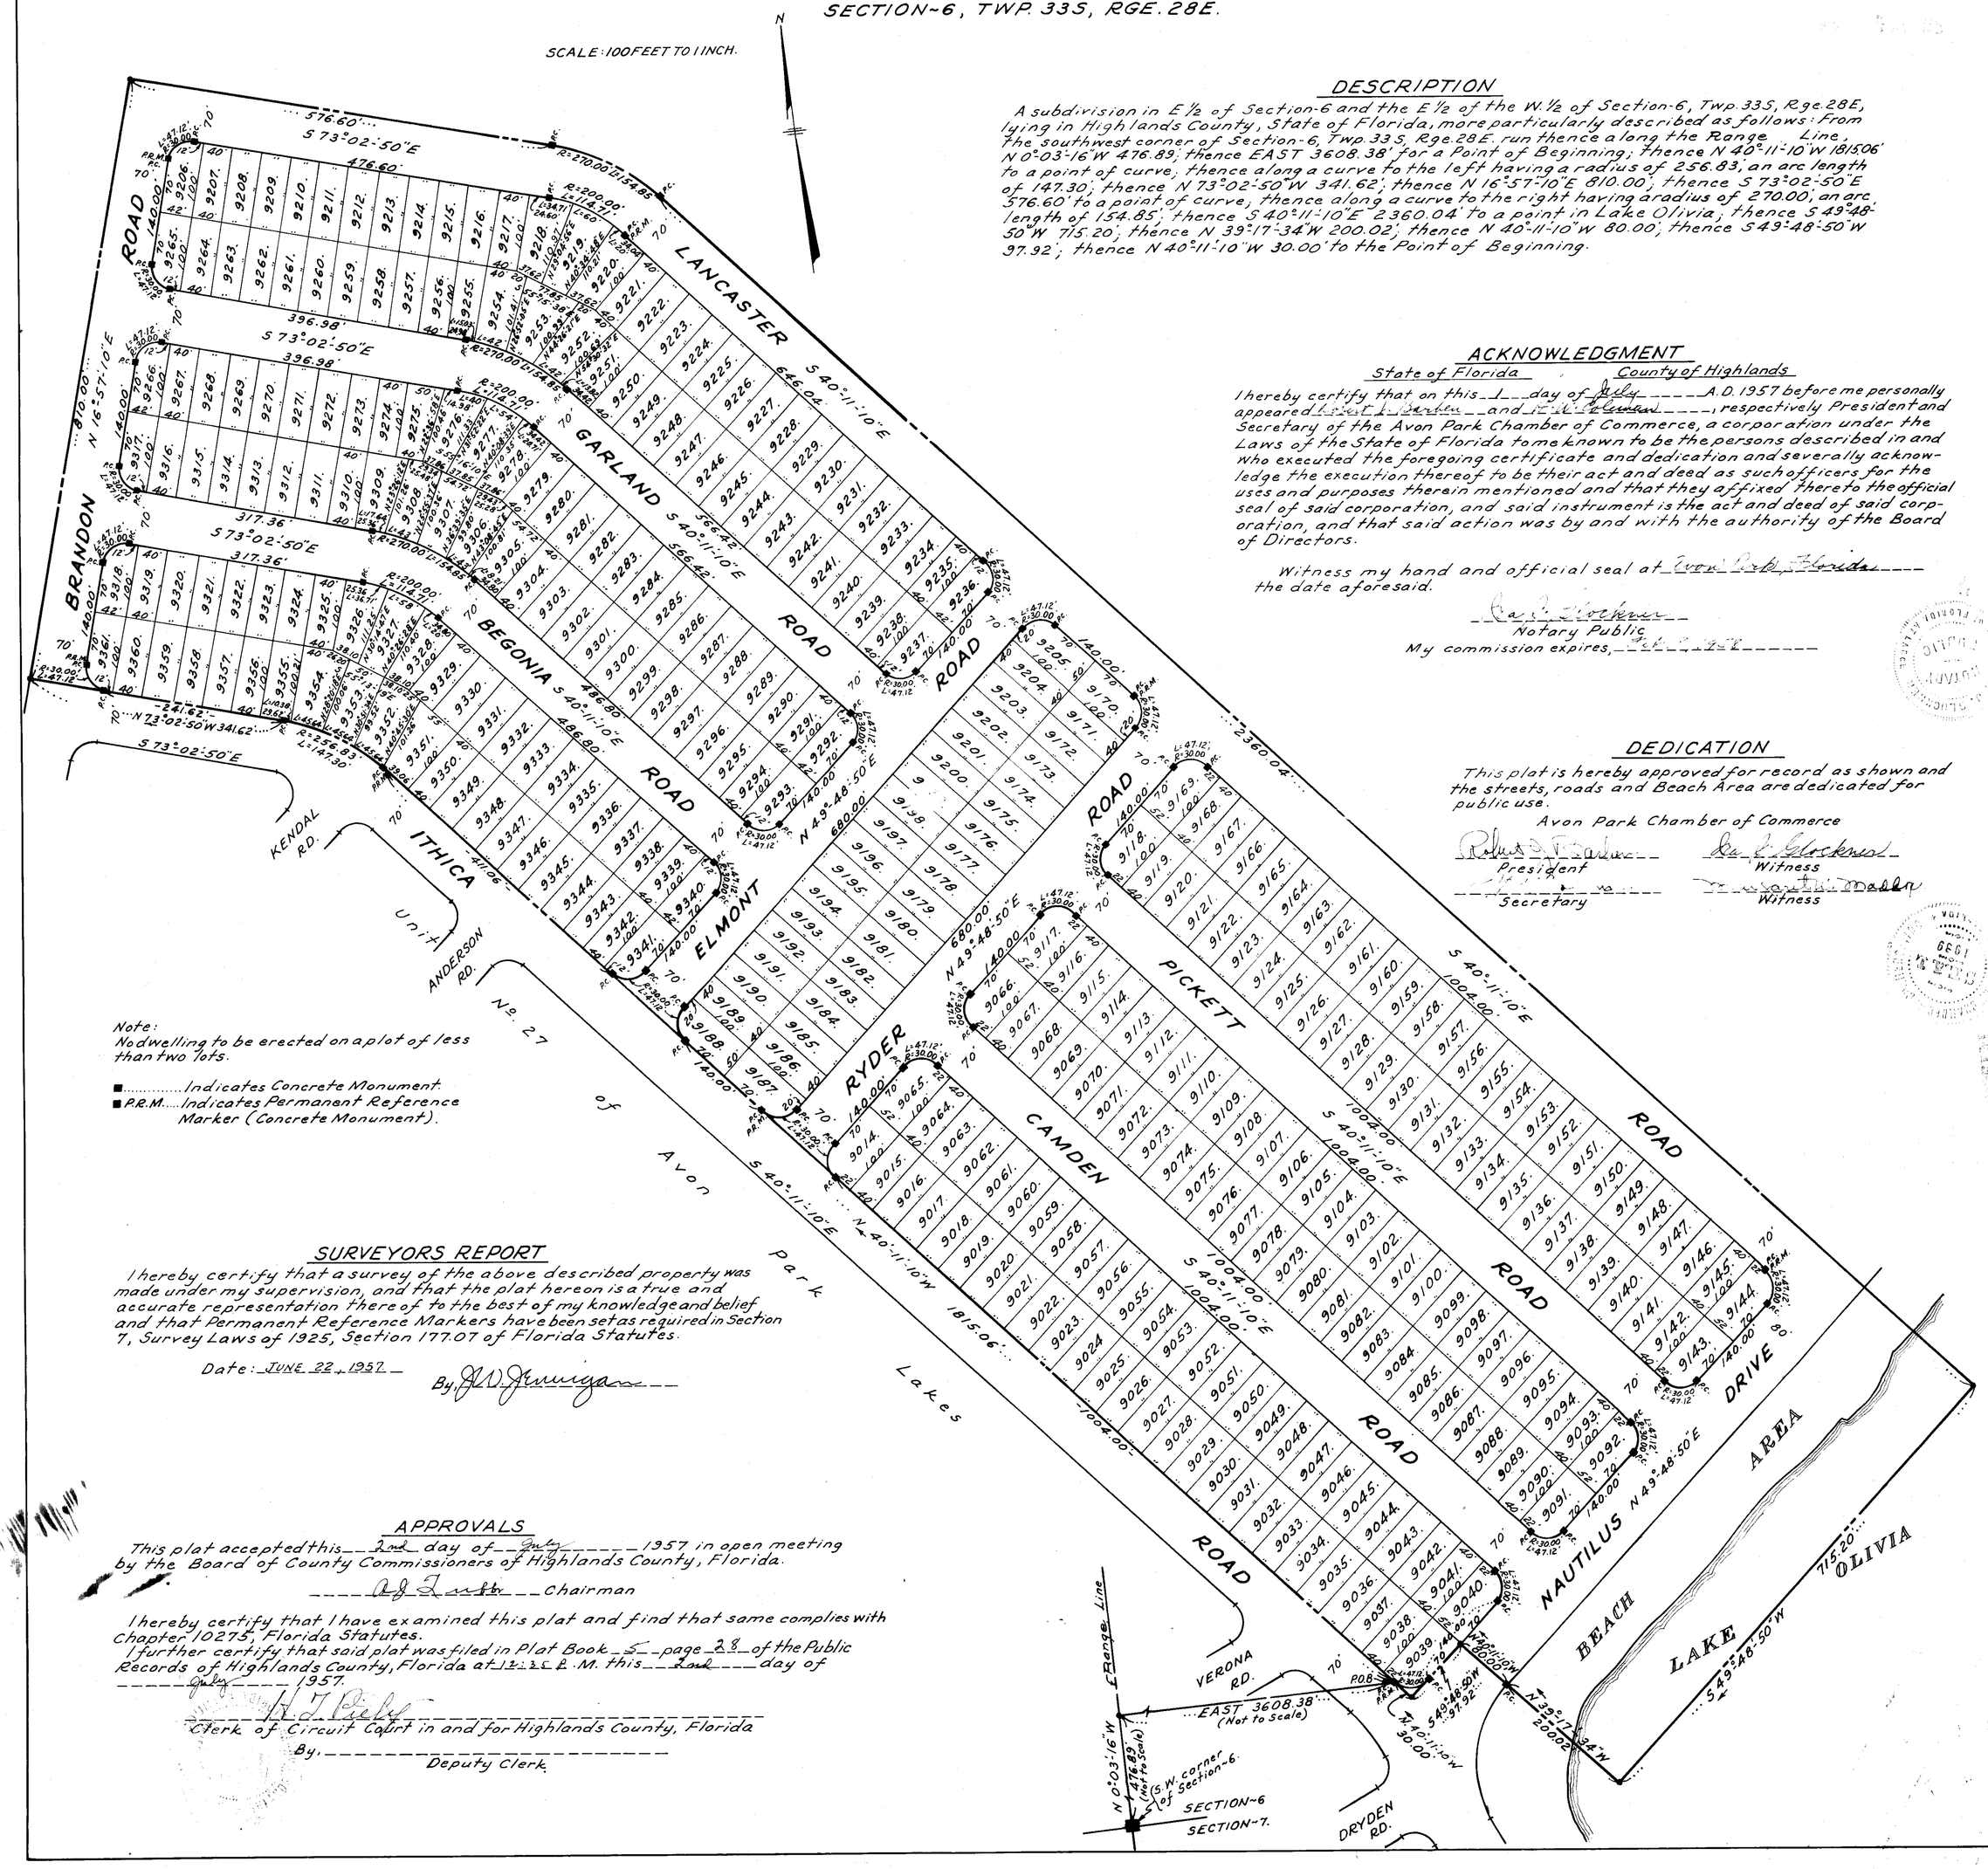
N
LANCASTER ROAD
GARLAND ROAD
BEGONIA ROAD
ELMONT
RYDER
CAMDEN
PICKETT
BRANDON
ITHICA
KENDAL RD.
ANDERSON RD.
Unit No. 27 of Avon Park Lakes
NAUTILUS DRIVE
BEACH AREA
LAKE OLIVIA
VERONA RD.
DRYDEN RD.
Range Line
EAST 3608.38' (Not to Scale)
N 0°03'16" W 476.89' (Not to Scale)
(S.W. corner of Section-6)
SECTION-6
SECTION-7.
POB
S 73°02'50" E
N 73°02'50" W 341.62'
S 40°11'10" E
N 40°11'10" W
N 39°17'34" W 200.02'
S 49°48'50" W 715.20'
N 49°48'50" E
S 49°48'50" E
N 39°17'34" W 200.02'
S 40°11'10" W 30.00'
N 40°11'10" W 30.00'
N 40°11'10" W 1815.06'
S 40°11'10" E 1004.00'
S 40°11'10" E 2360.04'
S 40°11'10" E 646.04'
S 40°11'10" E 566.42'
S 40°11'10" E 486.80'
N 49°48'50" E 680.00'
N 16°57'10" E 810.00'
S 73°02'50" E 396.98'
S 73°02'50" E 317.36'
S 73°02'50" E 476.60'
576.60'
R=270.00' L=154.85'
R=200.00' L=147.30'
R=256.83' L=147.30'
R=200.00' L=114.59'
R=270.00' L=154.85'
R=30.00' L=47.12'
R=30.00' L=47.12'
R=30.00' L=47.12