SUMMER PLACE ADDITION
SECTION III

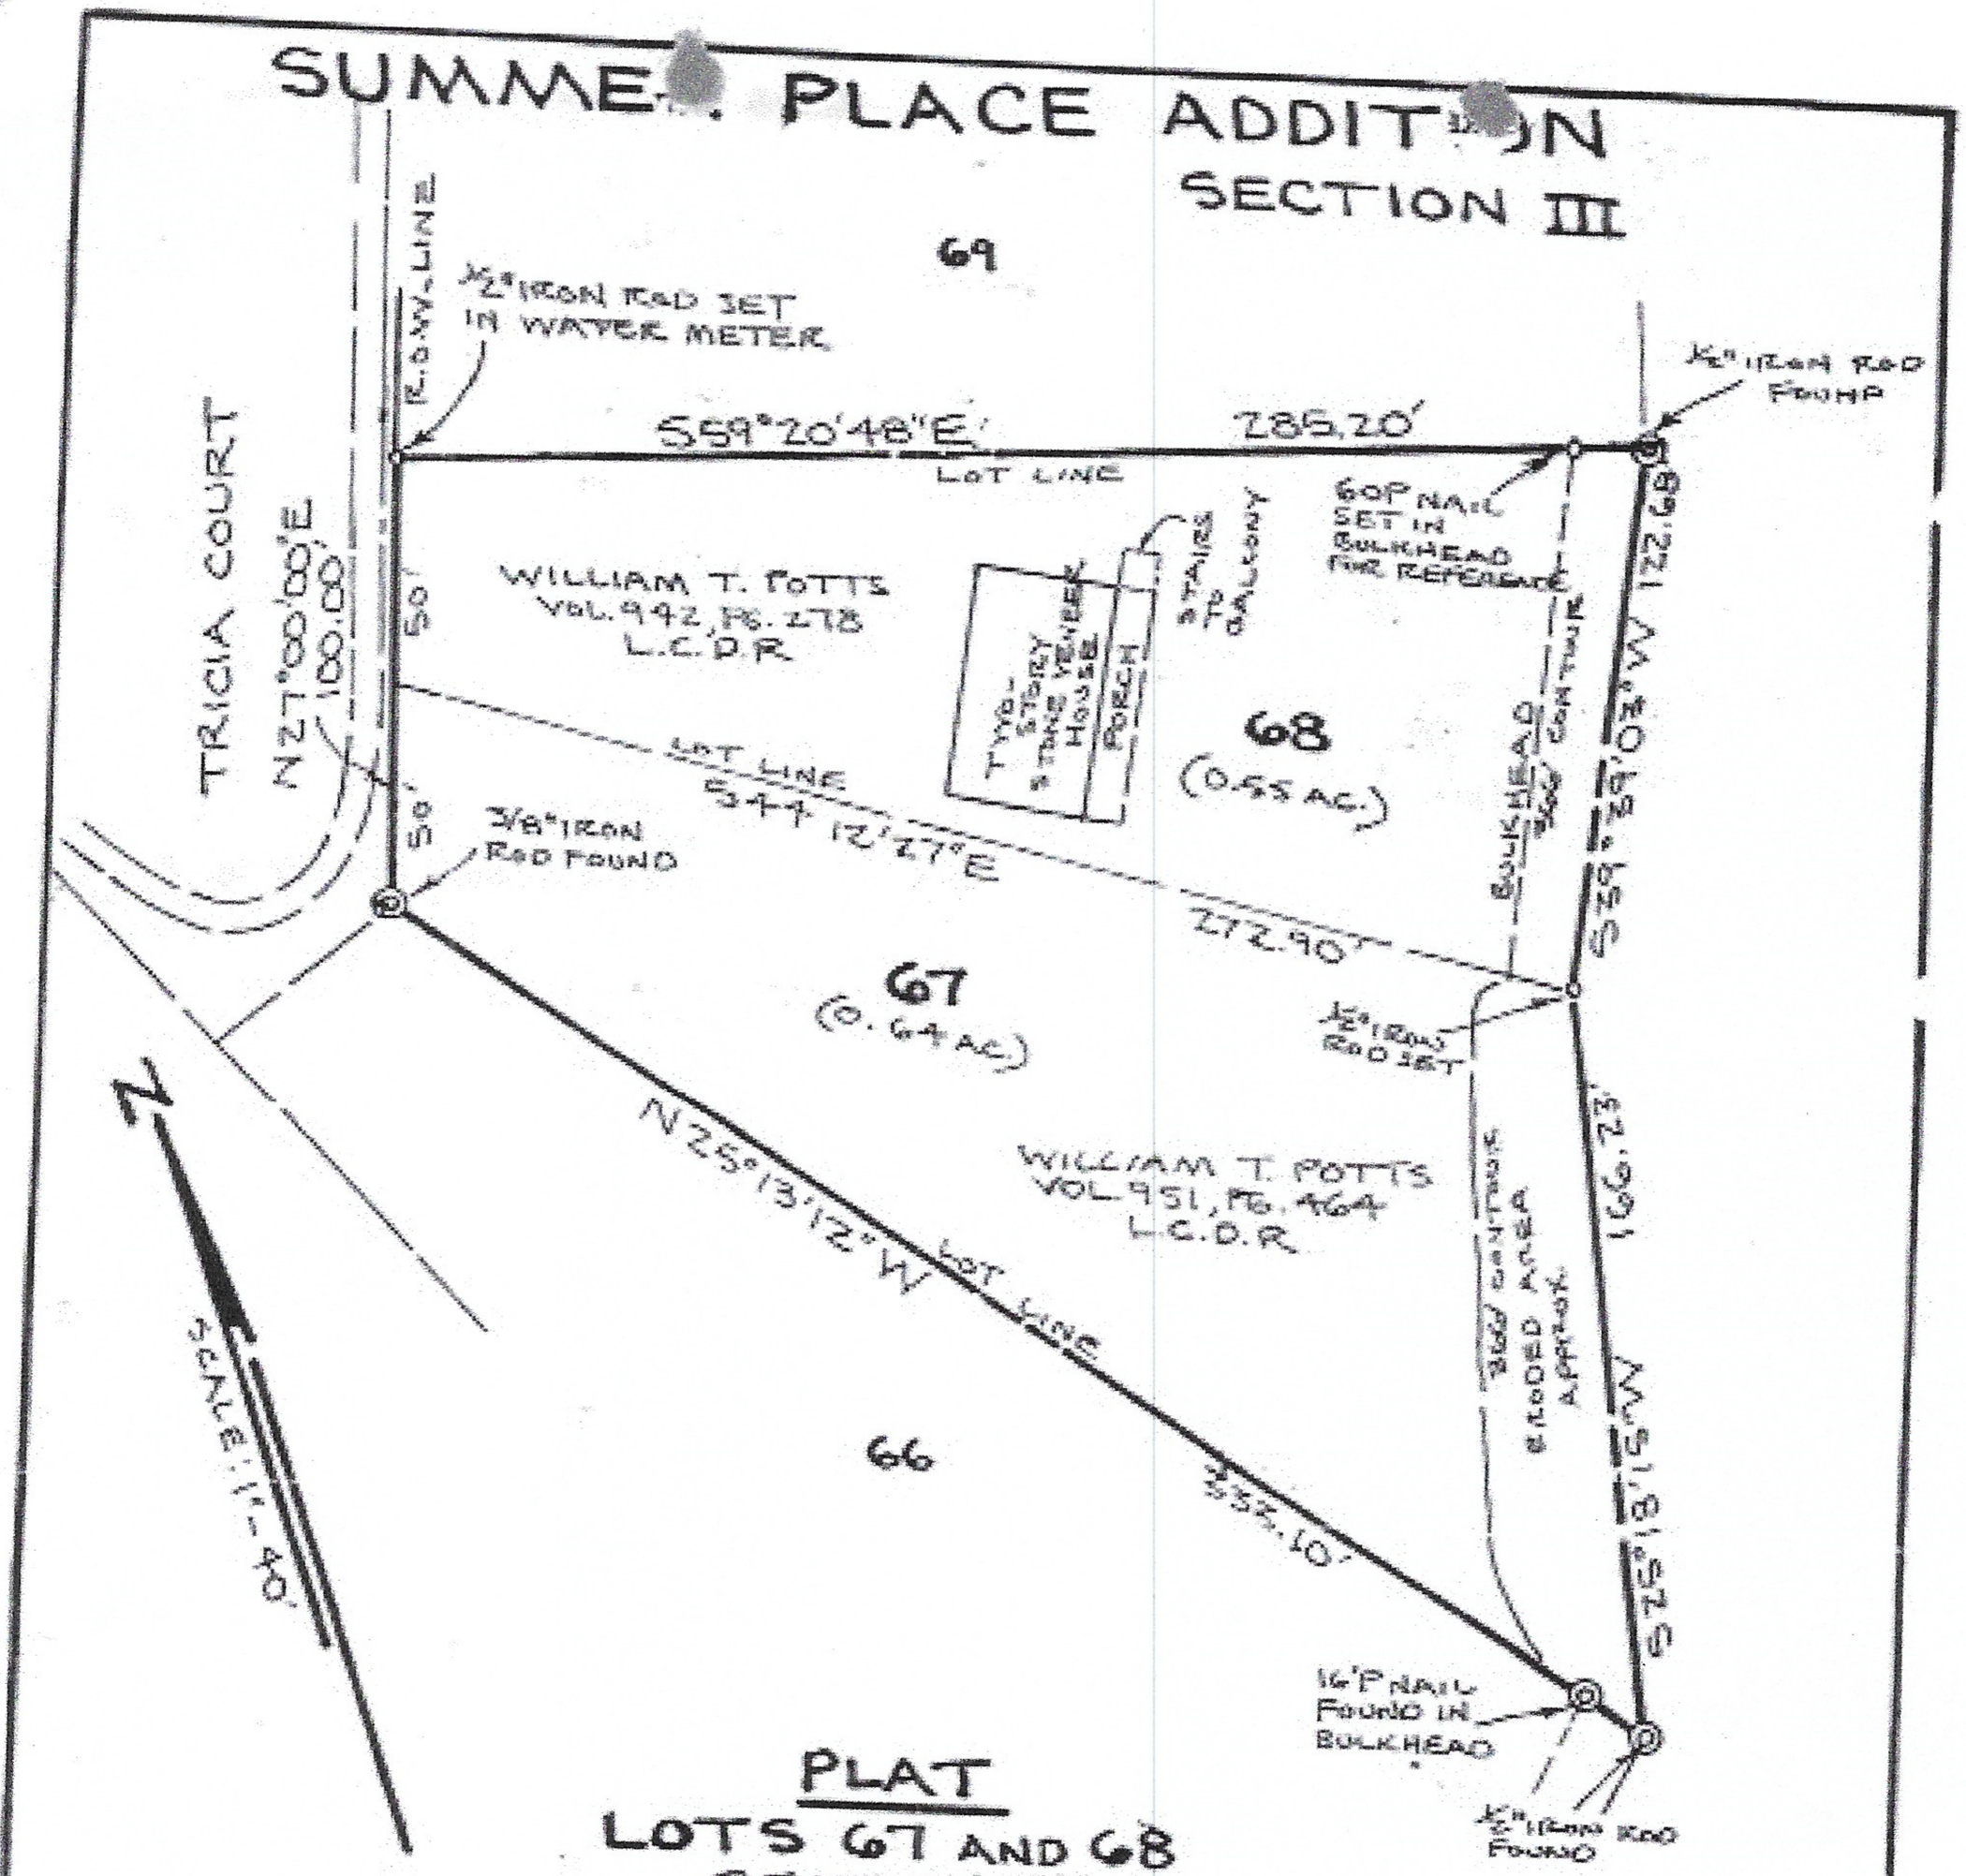

PLAT
LOTS 67 AND 68
SECTION III
SUMMER PLACE ADDITION
LAKE LIMESTONE
M.C. REDON SURVEY A-26
LIMESTONE COUNTY, TEXAS

BEING ALL OF THAT LOT 67 DESCRIBED IN DEED RECORD IN VOL. 951, PG. 464, DEED RECORDS OF LIMESTONE COUNTY, TEXAS (L.C.D.R.) AND ALL OF THAT LOT 68 DESCRIBED IN DEED RECORDED IN VOL. 942, PG. 278, L.C.D.R.

LOTS 67 AND 68 IN ACCORDANCE OFFICIAL PLAT OF RECORD IN CABINET 1, PLAT A-61, PLAT RECORDS, L.C.D.R.

OWNER: WILLIAM T. POTTS

THE UNDERSIGNED HAVE RECEIVED AND REVIEWED A COPY OF THIS SURVEY

DATE 4/10/00

STATE OF TEXAS
REGISTERED
JOE L. HANEY
3282
PROFESSIONAL
LAND SURVEYOR

THE PLAT HEREON CORRECTLY REPRESENTS THAT ACTUAL GROUND SURVEY MADE UNDER MY SUPERVISION. DATED THIS 31ST DAY OF MARCH, 2000.

JOE L. HANEY, P.E., R.P.L.S. No. 3282
LIMESTONE COUNTY, TEXAS
408 N. KAUFMAN MEXIA, TX.
TEL. No. 254/562-6954