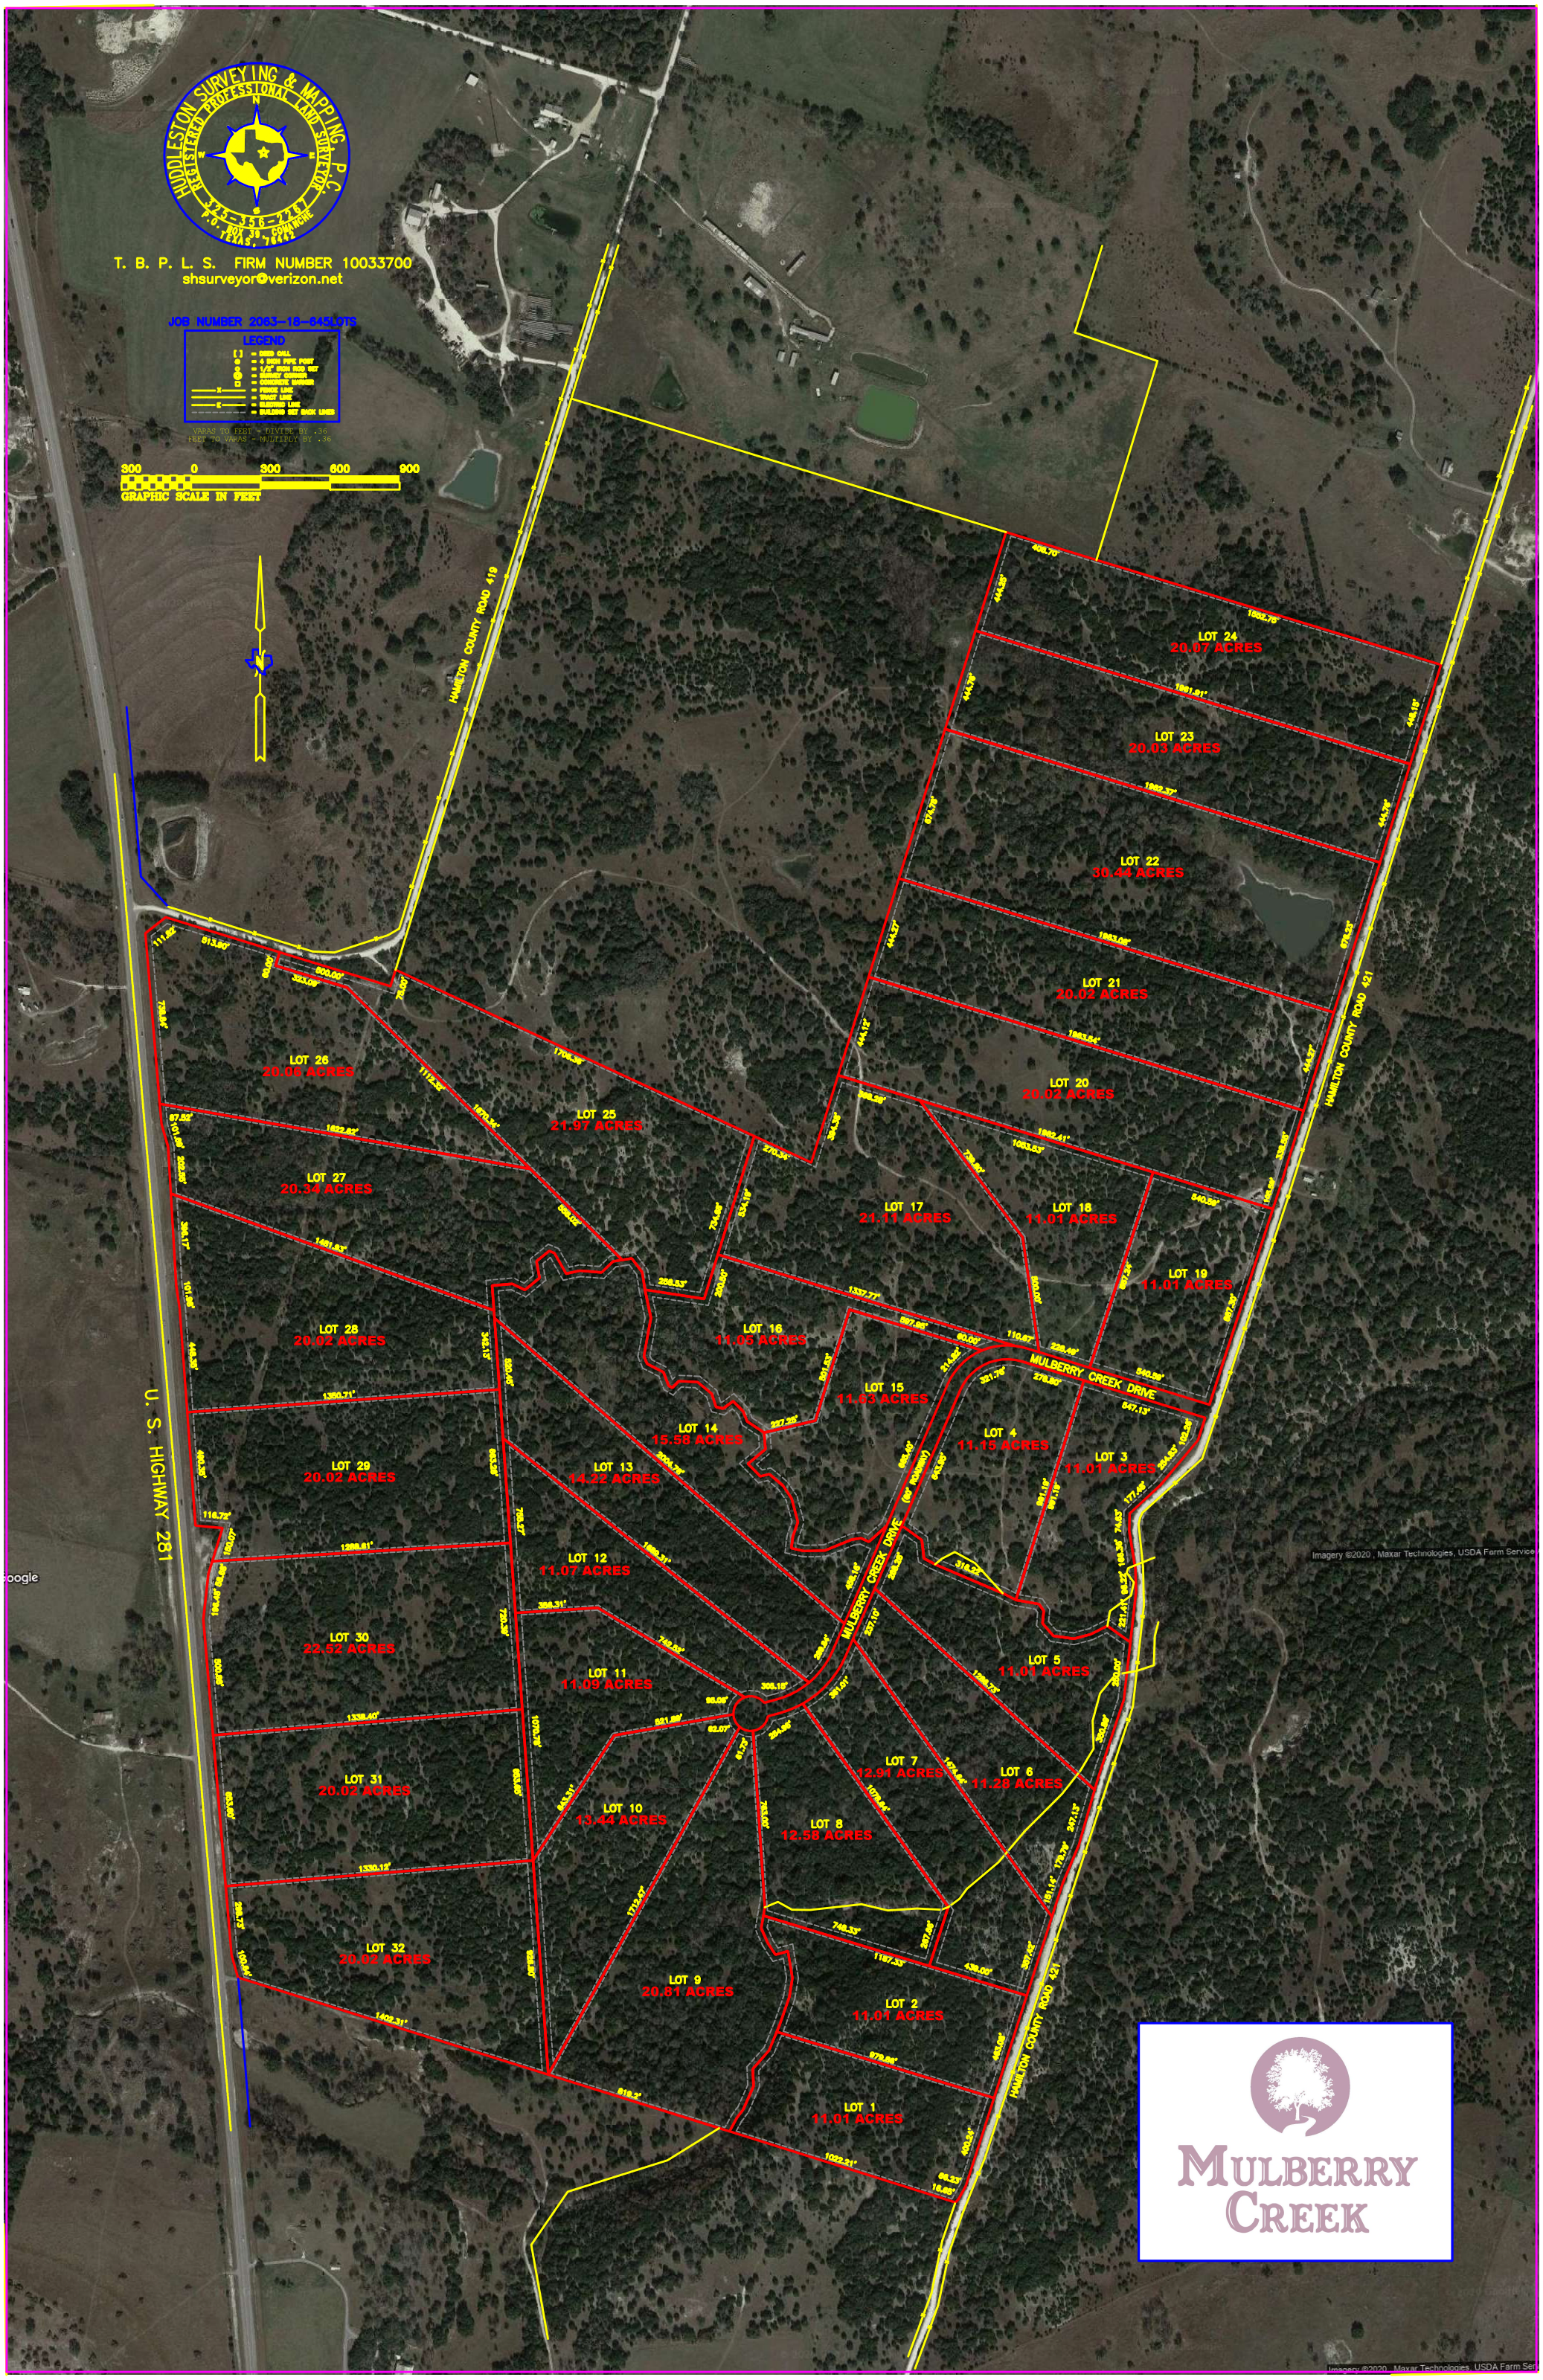
HUDDLESTON SURVEYING & MAPPING P.C.
REGISTERED PROFESSIONAL LAND SURVEYORS
325-356-7197
P.O. BOX 30 COMANCHE TEXAS, 76442
T. B. P. L. S. FIRM NUMBER 10033700
shsurveyor@verizon.net
JOB NUMBER 2063-18-645LOTS
LEGEND
VARAS TO FEET - DIVIDE BY .36
FEET TO VARAS - MULTIPLY BY .36
300 0 300 600 900
GRAPHIC SCALE IN FEET
HAMILTON COUNTY ROAD 419
HAMILTON COUNTY ROAD 421
U. S. HIGHWAY 281
MULBERRY CREEK DRIVE
LOT 24 20.07 ACRES
LOT 23 20.03 ACRES
LOT 22 30.44 ACRES
LOT 21 20.02 ACRES
LOT 20 20.02 ACRES
LOT 19 11.01 ACRES
LOT 18 11.01 ACRES
LOT 17 21.11 ACRES
LOT 16 11.05 ACRES
LOT 15 11.03 ACRES
LOT 14 15.58 ACRES
LOT 13 14.22 ACRES
LOT 12 11.07 ACRES
LOT 11 11.09 ACRES
LOT 10 13.44 ACRES
LOT 9 20.81 ACRES
LOT 8 12.58 ACRES
LOT 7 12.91 ACRES
LOT 6 11.28 ACRES
LOT 5 11.01 ACRES
LOT 4 11.15 ACRES
LOT 3 11.01 ACRES
LOT 2 11.01 ACRES
LOT 1 11.01 ACRES
LOT 25 21.97 ACRES
LOT 26 20.06 ACRES
LOT 27 20.34 ACRES
LOT 28 20.02 ACRES
LOT 29 20.02 ACRES
LOT 30 22.52 ACRES
LOT 31 20.02 ACRES
LOT 32 20.02 ACRES
Imagery ©2020 , Maxar Technologies, USDA Farm Service
MULBERRY CREEK