CARROLL LAND SURVEYING
495 EAST MAIN STREET, SUITE 1
HOHENWALD, TN 38462
PHONE: (931)796-1654
FAX: (931)796-1651
EMAIL: csurvey@bellsouth.net

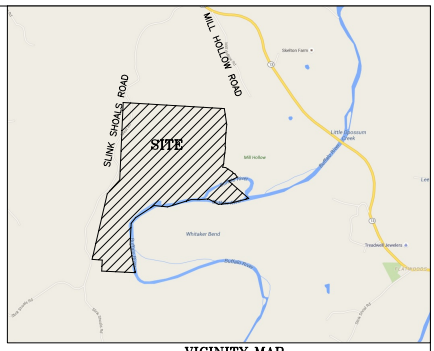

VICINITY MAP
(NOT TO SCALE)

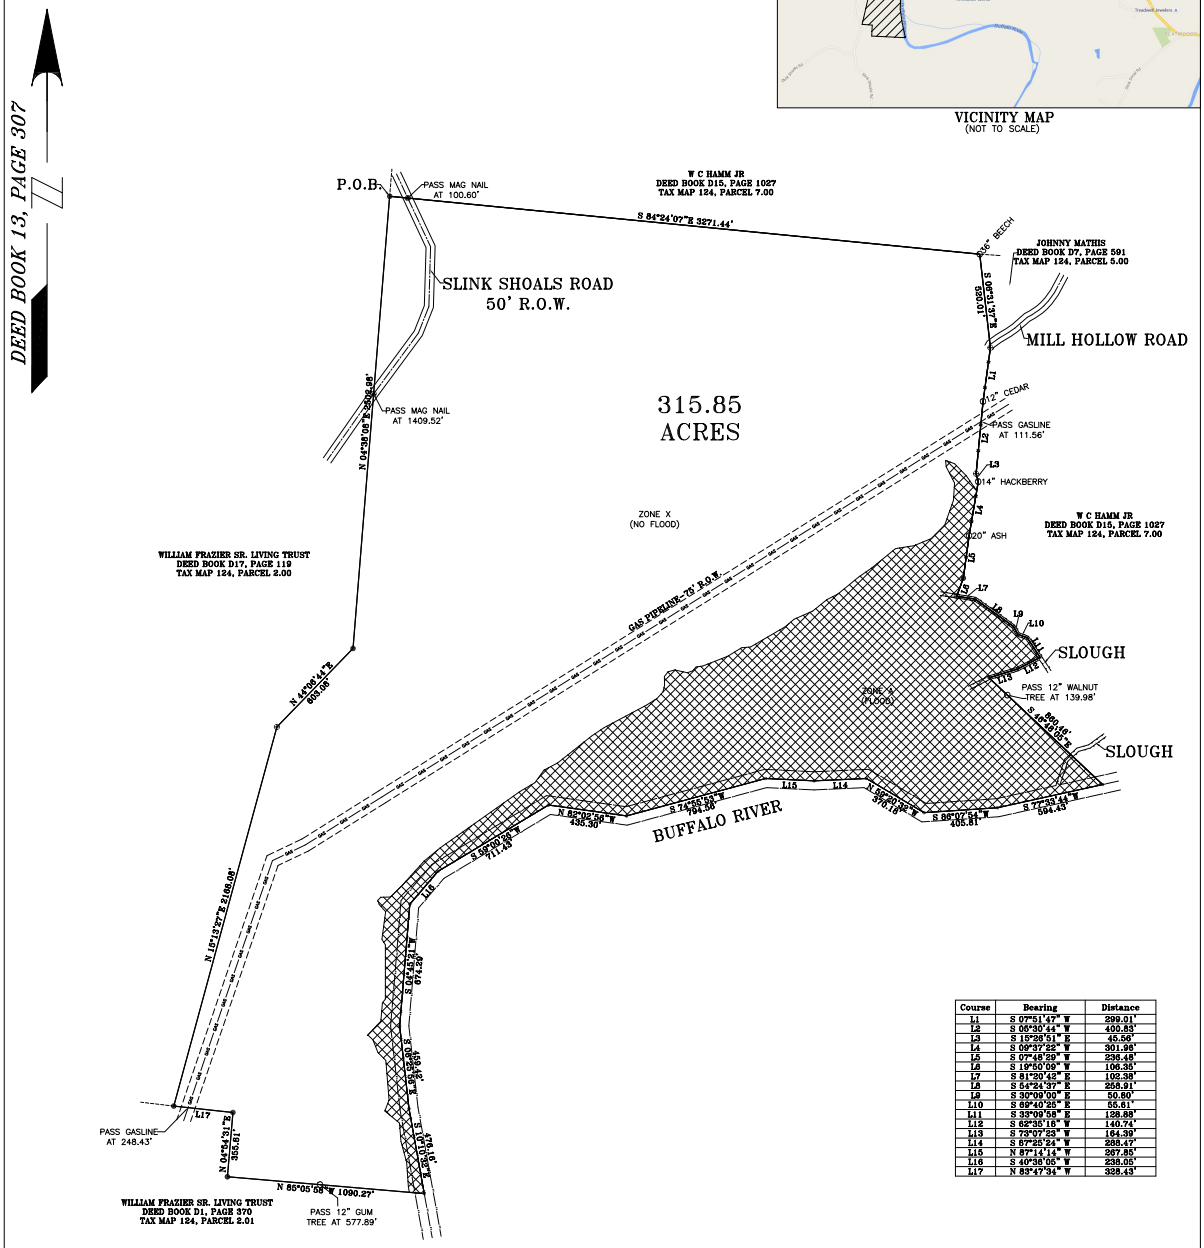

Course	Bearing	Distance
L1	S 07°51'47" W	299.01'
L2	S 06°30'44" W	400.83'
L3	S 15°28'51" E	45.56'
L4	S 09°37'22" W	301.96'
L5	S 07°48'29" W	236.48'
L6	S 19°50'09" W	106.35'
L7	S 81°20'42" E	102.39'
L8	S 54°24'37" E	258.91'
L9	S 35°09'00" E	50.80'
L10	S 69°40'25" E	55.61'
L11	S 33°09'58" E	128.88'
L12	S 62°36'18" W	140.74'
L13	S 73°07'23" W	164.39'
L14	S 67°25'24" W	288.47'
L15	N 87°14'14" W	267.85'
L16	S 40°36'05" W	235.05'
L17	N 83°47'34" W	328.43'

NOTE: MY REVIEW OF THE "FEMA" FLOOD HAZARD MAP AVAILABLE INDICATES THAT THIS PROPERTY IS IN ZONE "AE" AS INDICATED BY MAP 47135C03750

AS DATED SEPTEMBER 29, 2010.

Kenneth Carroll

300 0 300 600 900
GRAPHIC SCALE – FEET

CERTIFICATION

I, KENNETH CARROLL, LICENSED LAND SURVEYOR, DO HEREBY CERTIFY THAT THIS PLAT WAS PREPARED UNDER MY DIRECTION, THAT IT IS MY OPINION THAT THIS SURVEY MEETS OR EXCEEDS THE STANDARDS OF PRACTICE FOR A CATEGORY 1 SURVEY, AND THAT THE RATIO OF PRECISION OF THE UNADJUSTED SURVEY WAS 1:10,000 + AS SHOWN HEREON.

Kenneth Carroll
KENNETH CARROLL
TENN. REG NO. 1335

LEGEND

○ = TREE
⊗ = IRON PIN FOUND
✱ = MAG NAIL
⊕ = IRON PIN SET

SURVEY FOR BOEDECKER FOUNDATION OF THE MACKIE ROLAND PROPERTY

SCALE: 1" = 300'	APPROVED BY: KENNETH CARROLL	DRAWN BY: BRITTANY RICHARDSON
DATE: 6/12/15		

3RD CIVIL DISTRICT – PERRY COUNTY, TN

REF: DEED BOOK D16, PAGE 49
TAX MAP 124, PARCEL 4.01

JOB NAME: JFL0615 (TS)