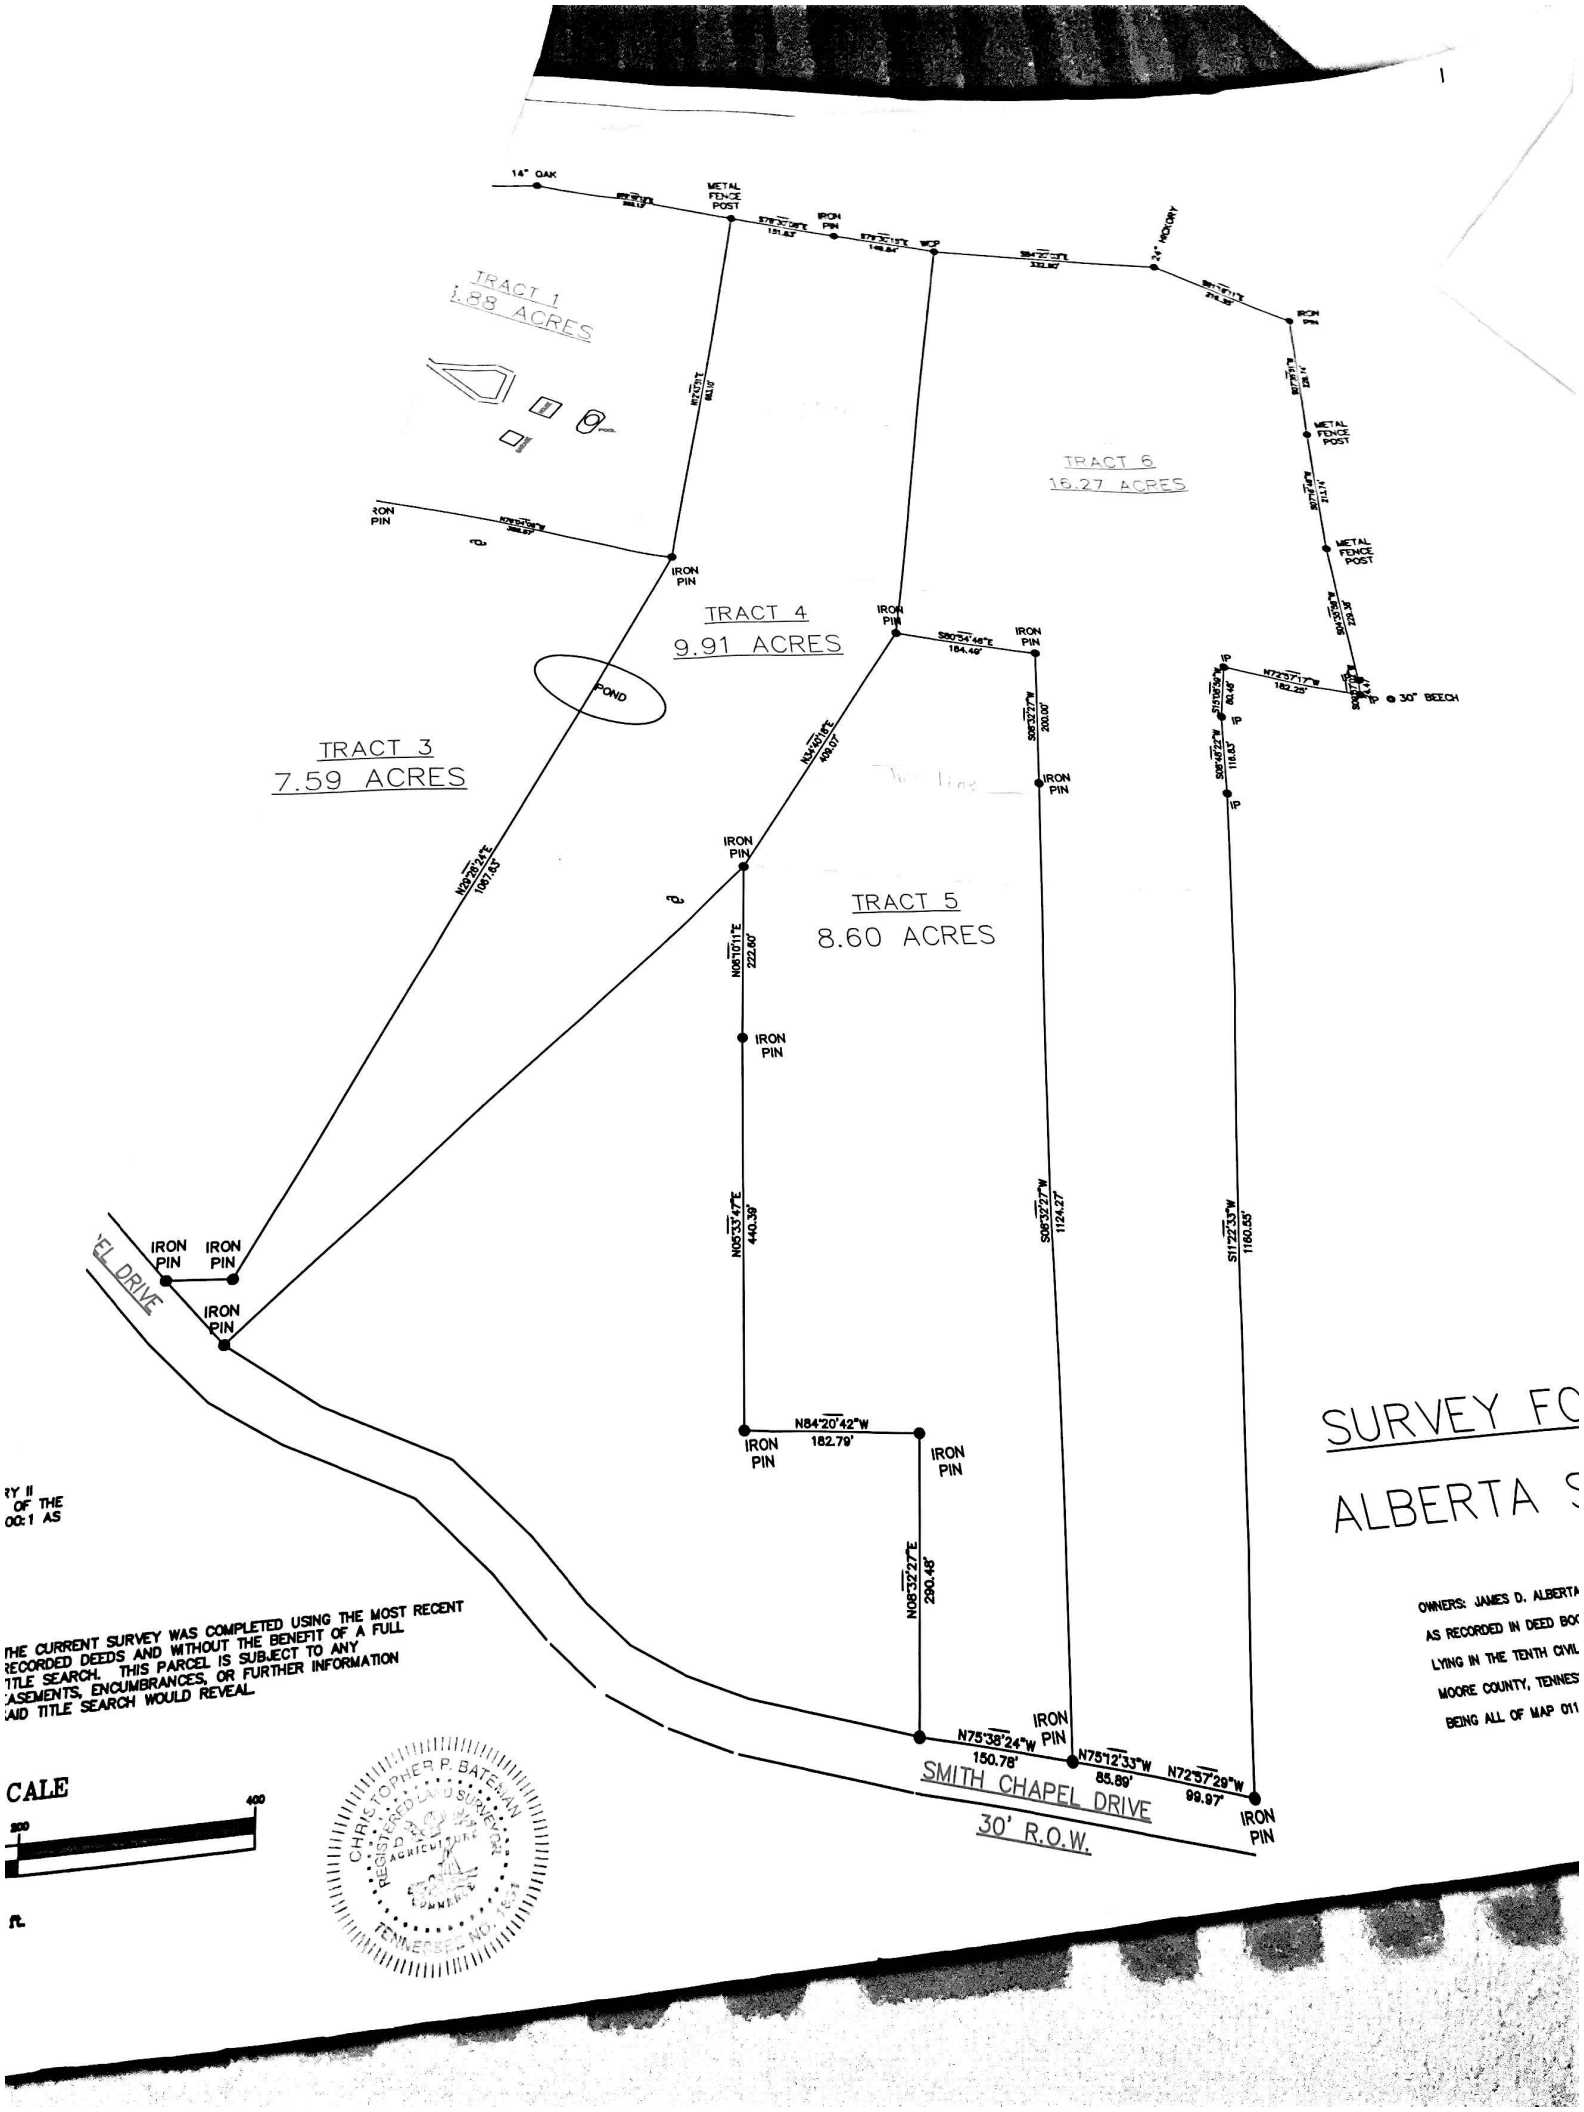
14" OAK
METAL FENCE POST
IRON PIN
24" HICKORY
TRACT 1
1.88 ACRES
TRACT 6
16.27 ACRES
METAL FENCE POST
METAL FENCE POST
IRON PIN
IRON PIN
TRACT 4
9.91 ACRES
IRON PIN
IRON PIN
S80°54'46"E
184.49'
N72°57'71"W
182.20'
30" BEECH
POND
TRACT 3
7.59 ACRES
N34°43'10"E
408.07'
S08°32'27"W
200.00'
IRON PIN
IRON PIN
N20°26'24"E
1067.53'
TRACT 5
8.60 ACRES
N08°10'11"E
222.60'
IRON PIN
N05°33'47"E
440.38'
S08°32'27"W
1124.27'
S11°22'33"W
1160.55'
IRON PIN
IRON PIN
IRON PIN
N84°20'42"W
182.79'
IRON PIN
IRON PIN
N08°32'27"E
290.48'
N75°38'24"W
150.78'
IRON PIN
N75°12'33"W
85.89'
N72°57'29"W
99.97'
IRON PIN
SMITH CHAPEL DRIVE
30' R.O.W.
SURVEY FO
ALBERTA S
OWNERS: JAMES D. ALBERTA
AS RECORDED IN DEED BOO
LYING IN THE TENTH CIVIL
MOORE COUNTY, TENNES
BEING ALL OF MAP 011
THE CURRENT SURVEY WAS COMPLETED USING THE MOST RECENT RECORDED DEEDS AND WITHOUT THE BENEFIT OF A FULL TITLE SEARCH. THIS PARCEL IS SUBJECT TO ANY EASEMENTS, ENCUMBRANCES, OR FURTHER INFORMATION SAID TITLE SEARCH WOULD REVEAL.
CALE
200
400
ft.
CHRISTOPHER P. BATEMAN
REGISTERED LAND SURVEYOR
TENNESSEE NO. 1651