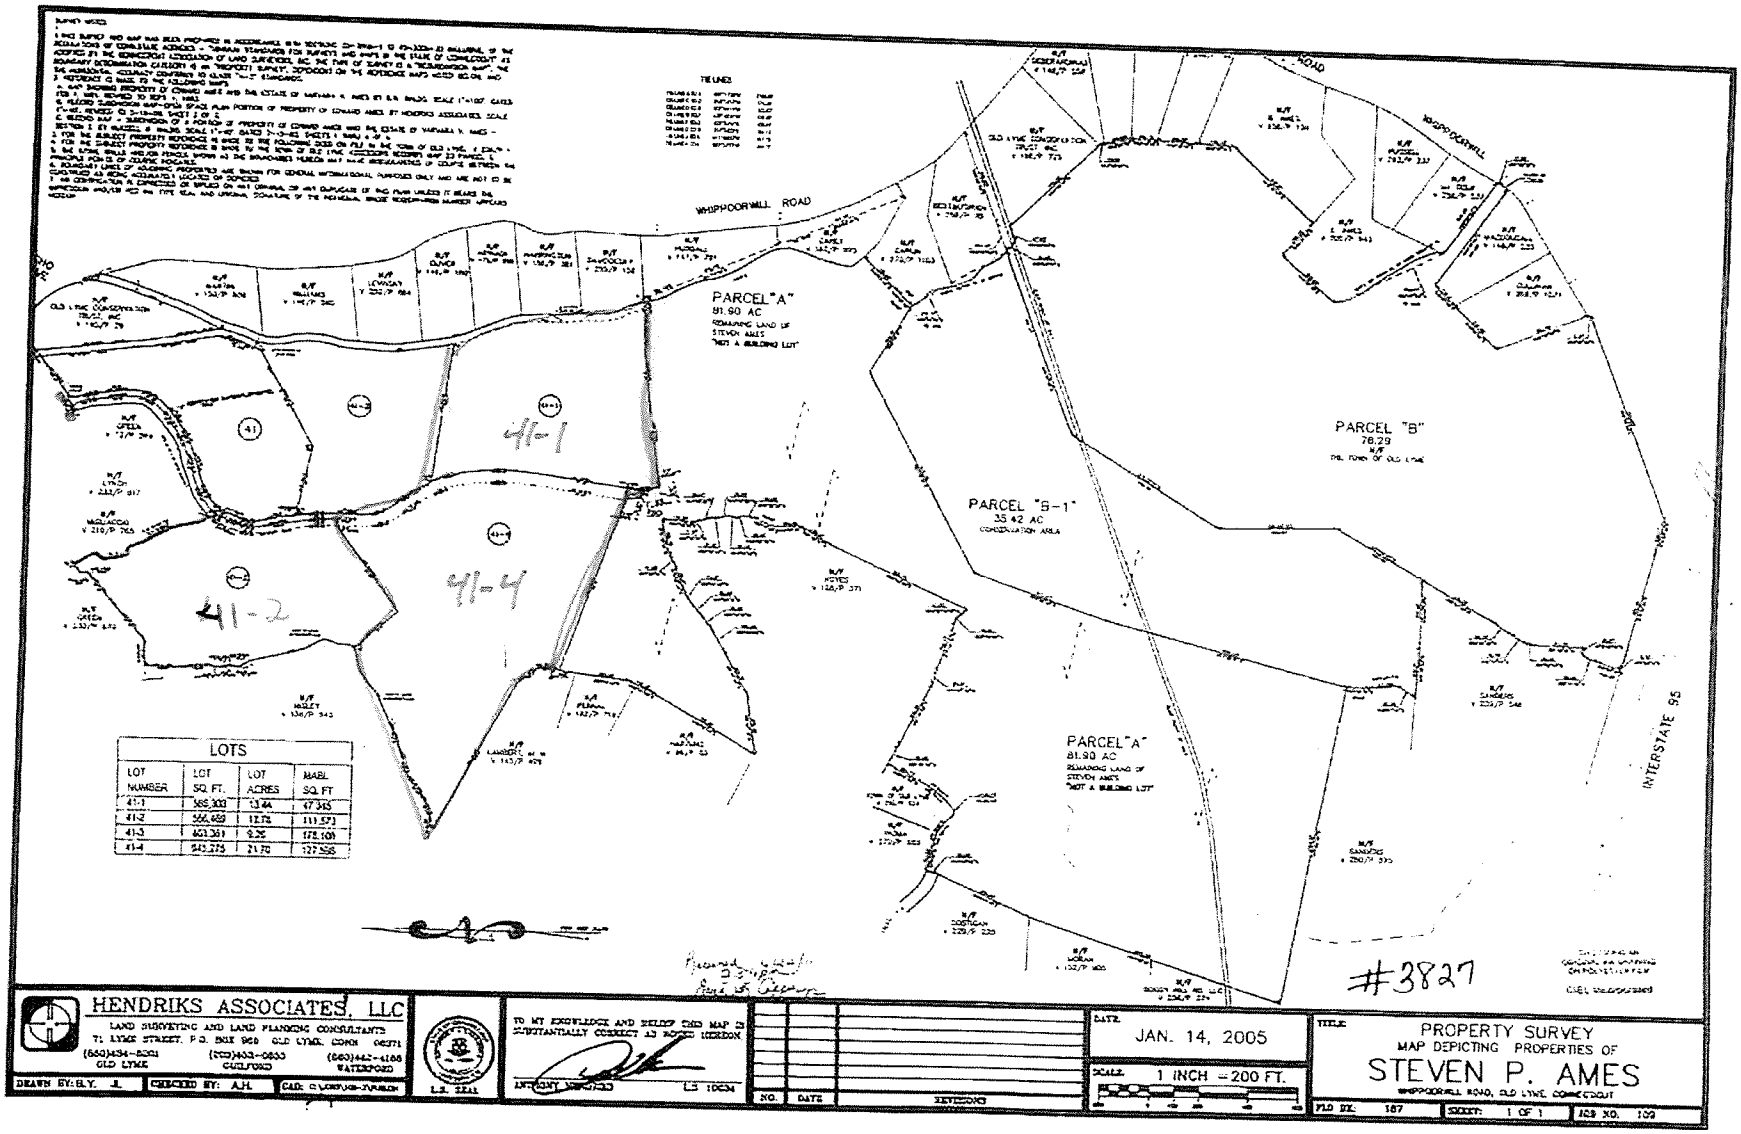
WHIPPOORWILL ROAD
PARCEL "A"
81.90 AC
REMAINING LAND OF
STEVEN AMES
NOT A BUILDING LOT
PARCEL "B"
78.29
PARCEL "S-1"
35.42 AC
CONSERVATION AREA
PARCEL "A"
81.90 AC
REMAINING LAND OF
STEVEN AMES
NOT A BUILDING LOT
INTERSTATE 95
41-1
41-2
41-3
41-4
#3827
LOTS
LOT NUMBER | LOT SQ. FT. | LOT ACRES | MABL SQ. FT.
41-1 | 585,300 | 13.44 | 47,345
41-2 | 566,489 | 12.76 | 111,573
41-3 | 403,361 | 9.26 | 175,109
41-4 | 945,275 | 21.70 | 127,556
HENDRIKS ASSOCIATES, LLC
LAND SURVEYING AND LAND PLANNING CONSULTANTS
71 LYME STREET, P.O. BOX 968 OLD LYME, CONN. 06371
(860)434-8201 OLD LYME
(203)453-0833 GUILFORD
(860)442-4188 WATERFORD
DRAWN BY: G.Y. J.
CHECKED BY: A.H.
L.S. SEAL
TO MY KNOWLEDGE AND BELIEF THIS MAP IS SUBSTANTIALLY CORRECT AS NOTED HEREON
ANTHONY HENDRIKS
L.S. 10634
NO. | DATE | REVISIONS
DATE: JAN. 14, 2005
SCALE: 1 INCH = 200 FT.
TITLE: PROPERTY SURVEY
MAP DEPICTING PROPERTIES OF
STEVEN P. AMES
WHIPPOORWILL ROAD, OLD LYME, CONNECTICUT
FLD BK. 167
SHEET: 1 OF 1
JOB NO. 109

#3827