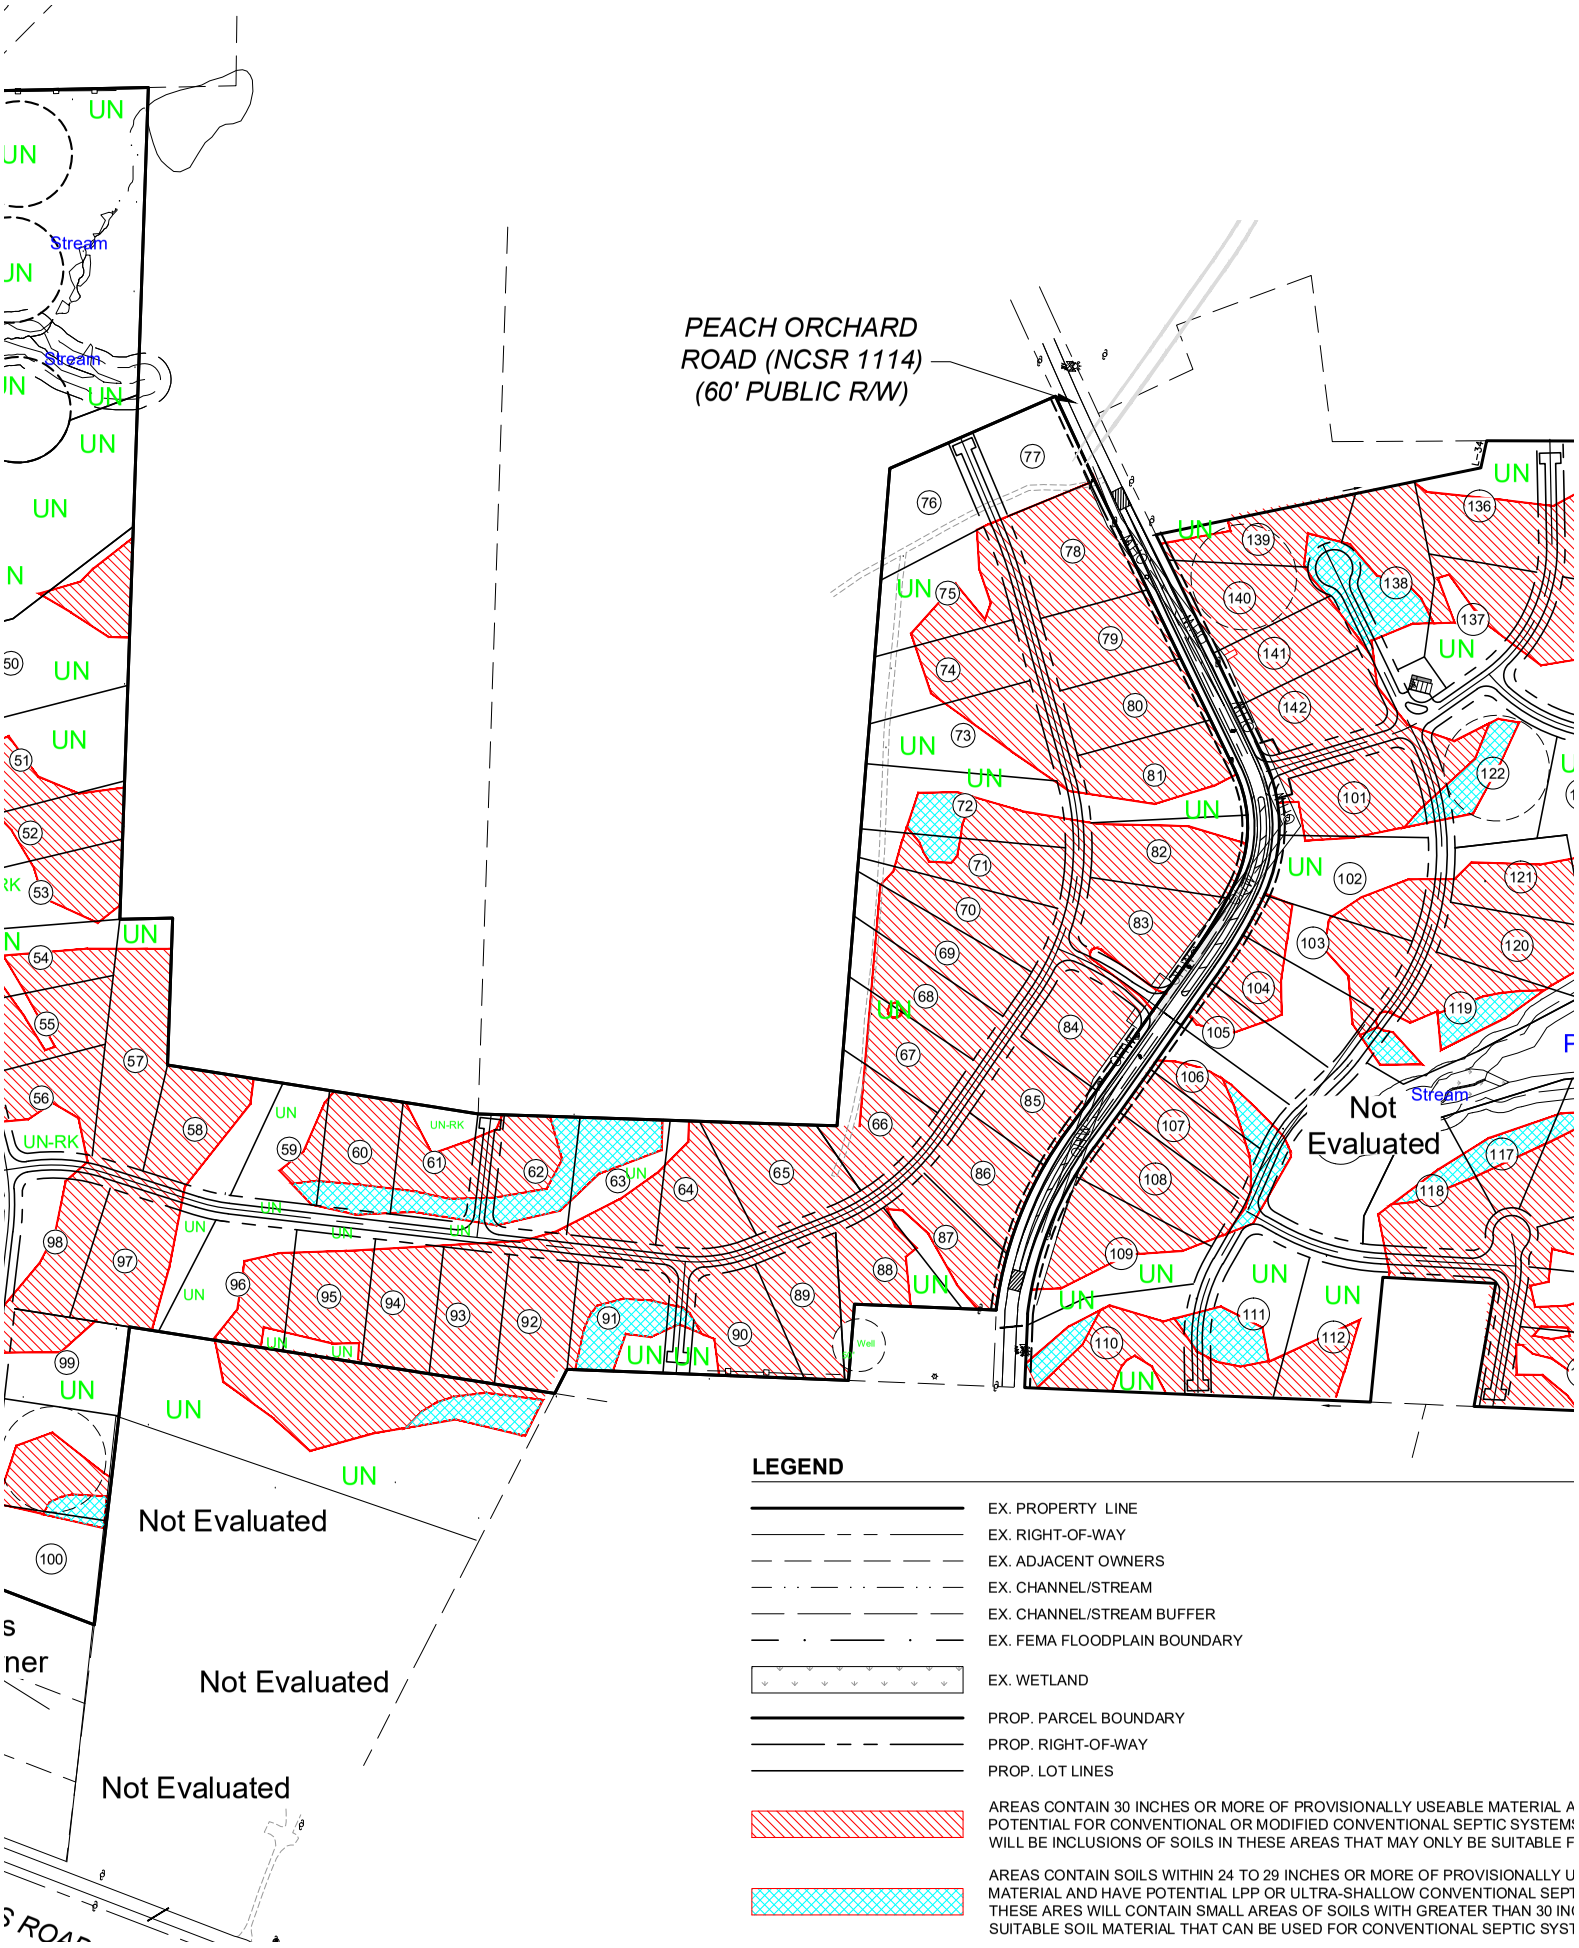
PEACH ORCHARD
ROAD (NCSR 1114)
(60' PUBLIC R/W)
Stream
Stream
Stream
Not Evaluated
Not Evaluated
Not Evaluated
Not Evaluated
UN
UN-RK
Well
LEGEND
EX. PROPERTY LINE
EX. RIGHT-OF-WAY
EX. ADJACENT OWNERS
EX. CHANNEL/STREAM
EX. CHANNEL/STREAM BUFFER
EX. FEMA FLOODPLAIN BOUNDARY
EX. WETLAND
PROP. PARCEL BOUNDARY
PROP. RIGHT-OF-WAY
PROP. LOT LINES
AREAS CONTAIN 30 INCHES OR MORE OF PROVISIONALLY USEABLE MATERIAL A
POTENTIAL FOR CONVENTIONAL OR MODIFIED CONVENTIONAL SEPTIC SYSTEMS
WILL BE INCLUSIONS OF SOILS IN THESE AREAS THAT MAY ONLY BE SUITABLE F
AREAS CONTAIN SOILS WITHIN 24 TO 29 INCHES OR MORE OF PROVISIONALLY U
MATERIAL AND HAVE POTENTIAL LPP OR ULTRA-SHALLOW CONVENTIONAL SEPT
THESE ARES WILL CONTAIN SMALL AREAS OF SOILS WITH GREATER THAN 30 IN
SUITABLE SOIL MATERIAL THAT CAN BE USED FOR CONVENTIONAL SEPTIC SYST