DEPARTMENT OF TRANSPORTATION
DIVISION OF HIGHWAYS
SUBDIVISION ROAD CONSTRUCTION STANDARDS CERTIFICATION

APPROVED: _____ DISTRICT ENGINEER

DATE: 10-6-98

17-26H

LINE TABLE		
LINE	Bearing	Distance
L1	N16°14'16"E	61.62
L2	S86°55'42"E	158.18
L3	S80°47'15"E	60.55
L4	S37°16'41"E	128.44
L5	S52°43'19"W	60.00
L6	N37°16'41"W	128.44
L7	N37°34'15"W	130.32
L8	N68°23'13"E	95.00
L9	S21°36'47"E	60.00
L10	S68°23'13"W	250.00
L11	N21°36'47"W	60.00
L12	N68°23'13"E	95.00
L13	N87°21'22"W	79.00
L14	N81°49'56"E	95.00
L15	S08°10'04"E	60.00
L16	S81°49'56"W	250.00
L17	N08°10'04"W	60.00
L18	N81°49'56"E	95.00
L19	S87°21'22"E	79.00
L20	N86°55'42"W	172.21

CURVE TABLE					
CURVE	Radius	Length	Tangent	Chord Bear.	Chord Dist.
C1	230.00	198.13	105.68	N62°14'58"W	192.06
C2	470.00	187.46	94.99	S48°59'49"E	186.22
C3	720.00	255.90	129.32	S70°36'19"E	254.56
C4	330.00	250.60	131.69	N59°01'58"W	244.62
C5	270.00	205.03	107.74	N59°01'58"W	200.14
C6	970.00	515.86	264.18	S01°38'52"E	509.80
C7	260.00	762.95	2501.03	N67°10'55"E	517.21
C8	60.00	314.16	34.64	S61°14'49"W	60.00
C9	200.00	586.88	1923.88	N67°10'55"E	397.86
C10	1030.00	543.18	278.06	S01°46'31"E	536.90
C11	780.00	277.23	140.09	S70°36'19"E	275.77
C12	530.00	211.39	107.12	S48°59'49"E	209.99
C13	470.00	109.42	54.96	S22°54'26"W	109.17
C14	220.00	22.10	11.06	S13°21'34"W	22.09
C15	530.00	608.14	342.50	N54°29'05"W	575.32
C16	470.00	539.29	303.73	N54°29'05"W	510.19
C17	220.00	48.98	24.59	S11°34'20"E	48.88
C18	60.00	314.16	34.64	N72°02'58"E	60.00
C19	280.00	70.58	35.48	S10°43'43"E	70.40
C20	220.00	300.90	179.31	S53°27'42"W	277.99
C21	470.00	184.14	93.26	S03°03'21"W	182.96
C22	530.00	207.64	105.17	S03°03'21"W	206.32
C23	280.00	382.96	228.22	S53°27'42"W	353.80
C24	280.00	36.38	18.21	S12°30'58"W	36.35
C25	530.00	123.39	61.97	S22°54'26"W	123.11
C26	170.00	146.45	78.11	N62°14'58"W	141.96

NOTE:
THERE IS A 10' X 70' SIGHT EASEMENT TRIANGLE AT ALL STREET INTERSECTIONS

SCALE: 1" = 250'

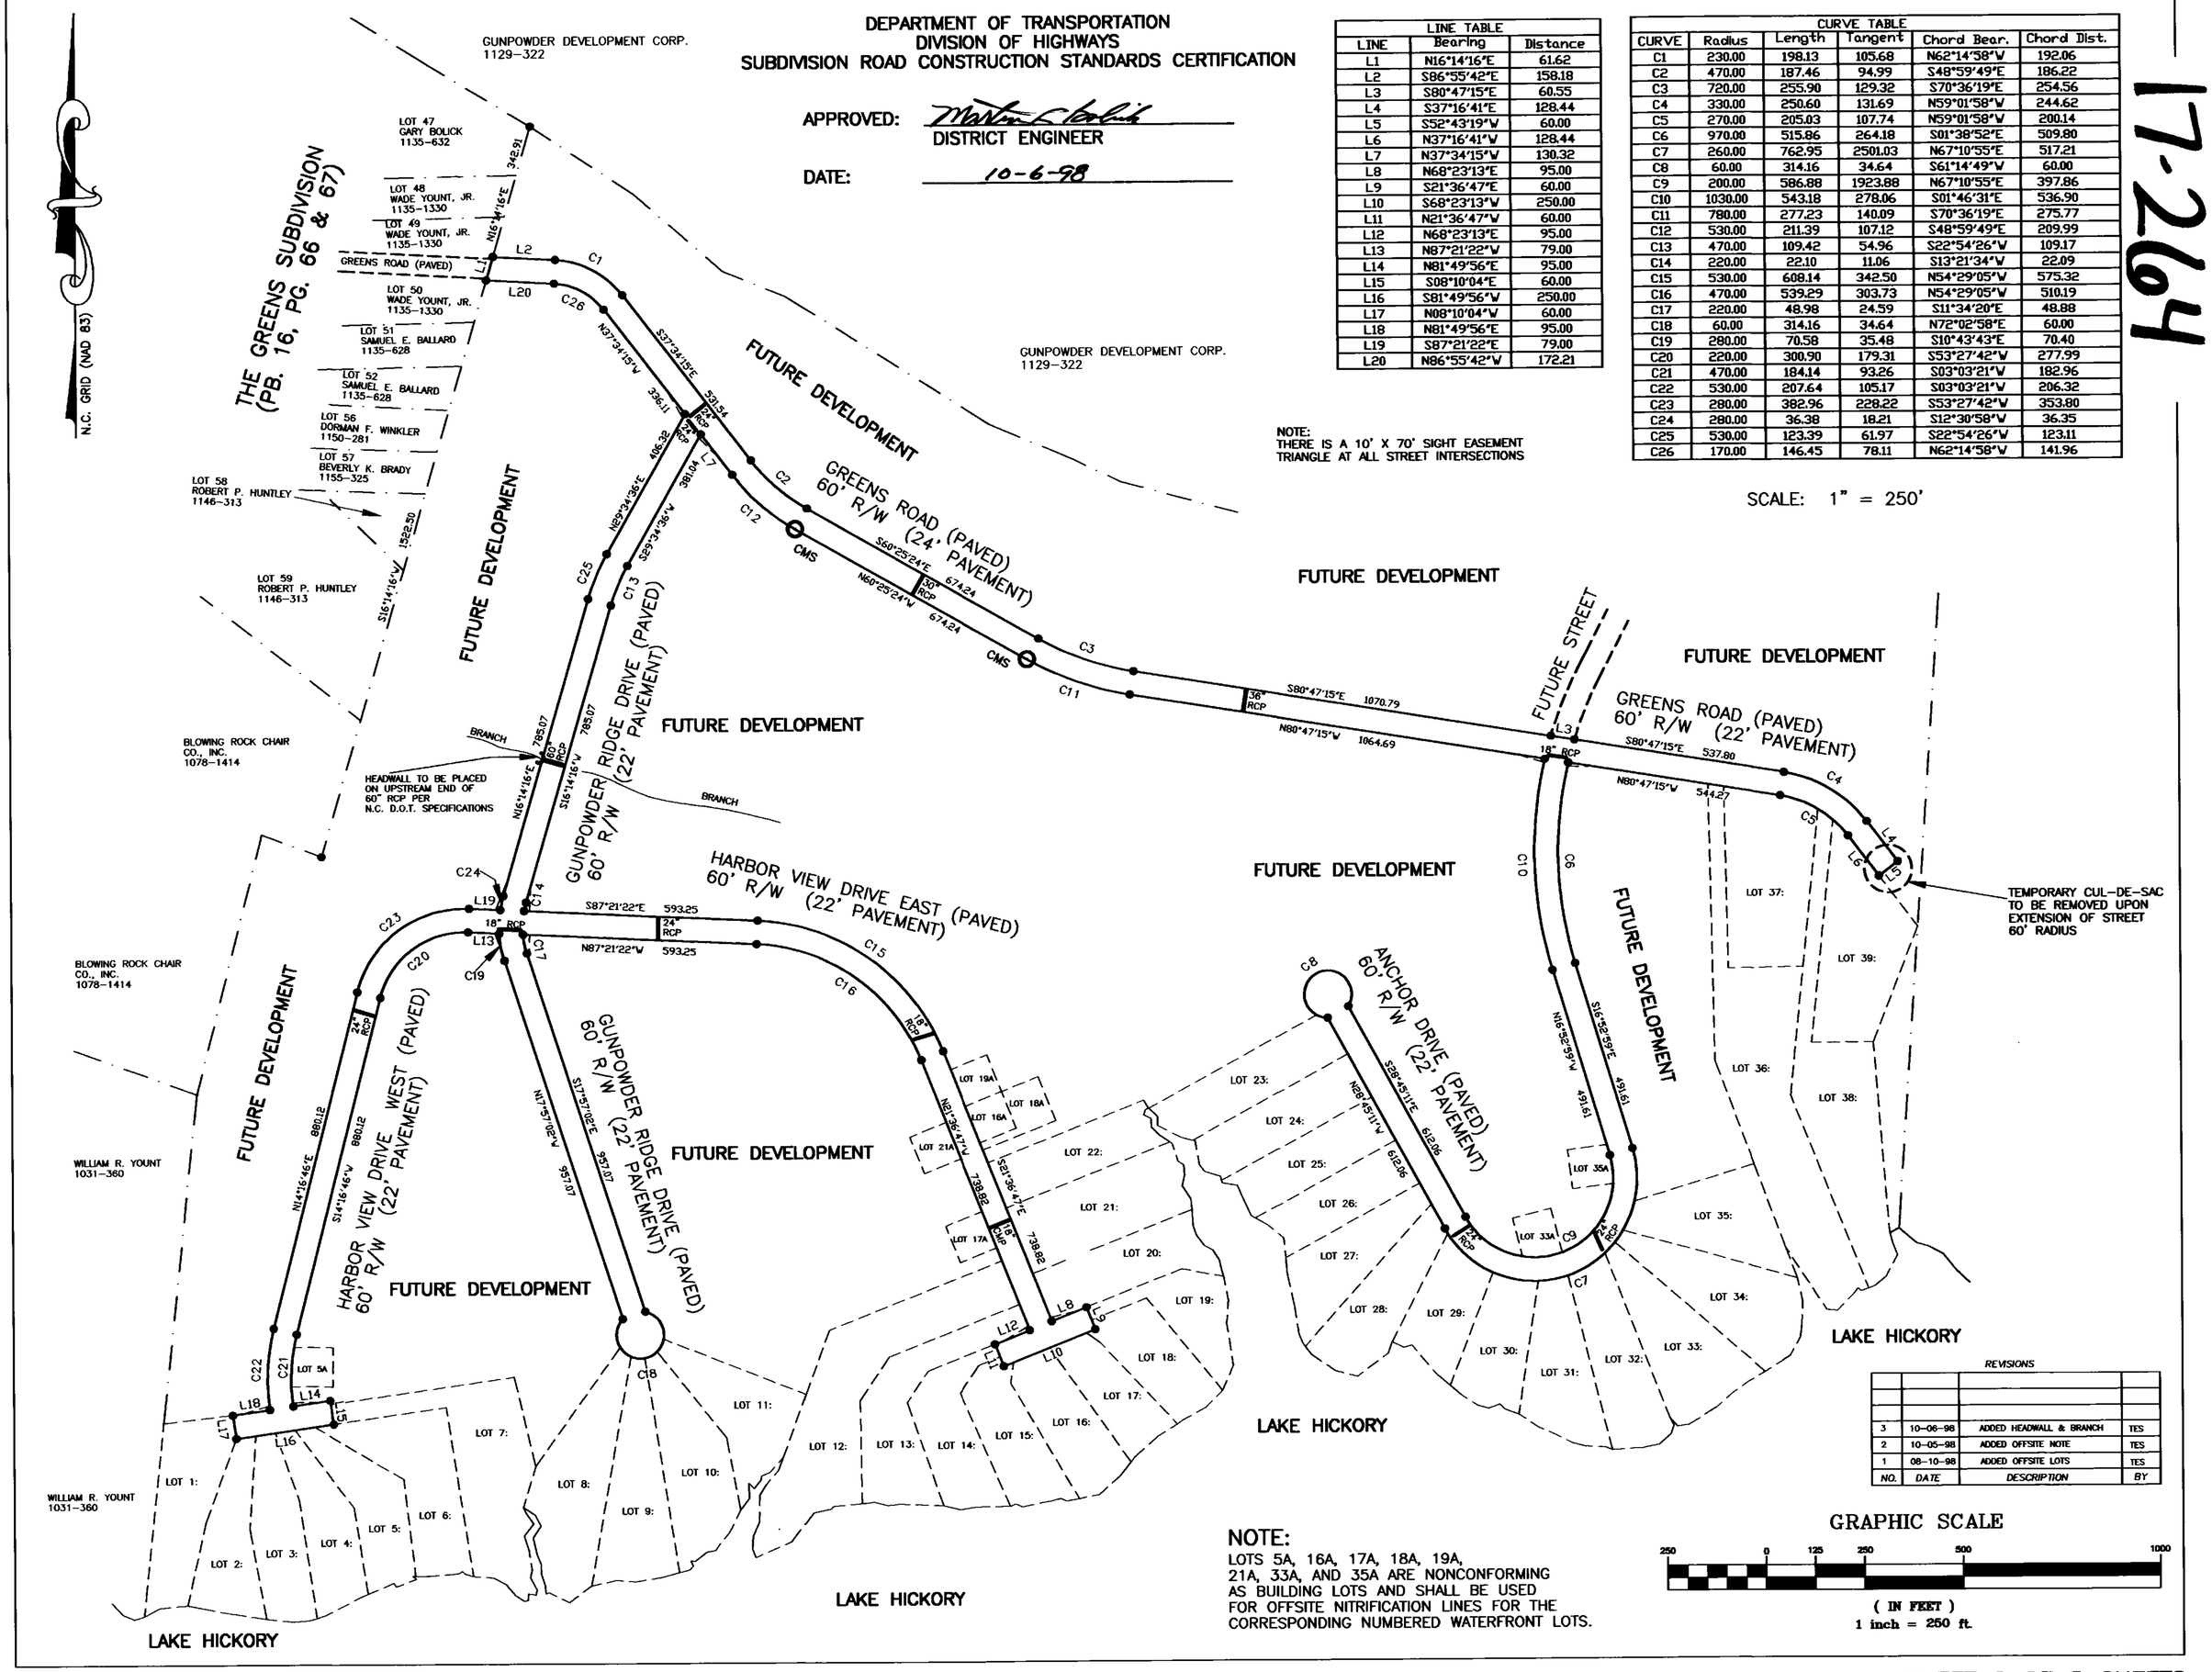

NOTE:
LOTS 5A, 16A, 17A, 18A, 19A, 21A, 33A, AND 35A ARE NONCONFORMING AS BUILDING LOTS AND SHALL BE USED FOR OFFSITE NITRIFICATION LINES FOR THE CORRESPONDING NUMBERED WATERFRONT LOTS.

REVISIONS			
3	10-06-98	ADDED HEADWALL & BRANCH	TES
2	10-05-98	ADDED OFFSITE NOTE	TES
1	08-10-98	ADDED OFFSITE LOTS	TES
NO.	DATE	DESCRIPTION	BY

GRAPHIC SCALE

250 0 125 250 500 1000

(IN FEET)
1 inch = 250 ft.