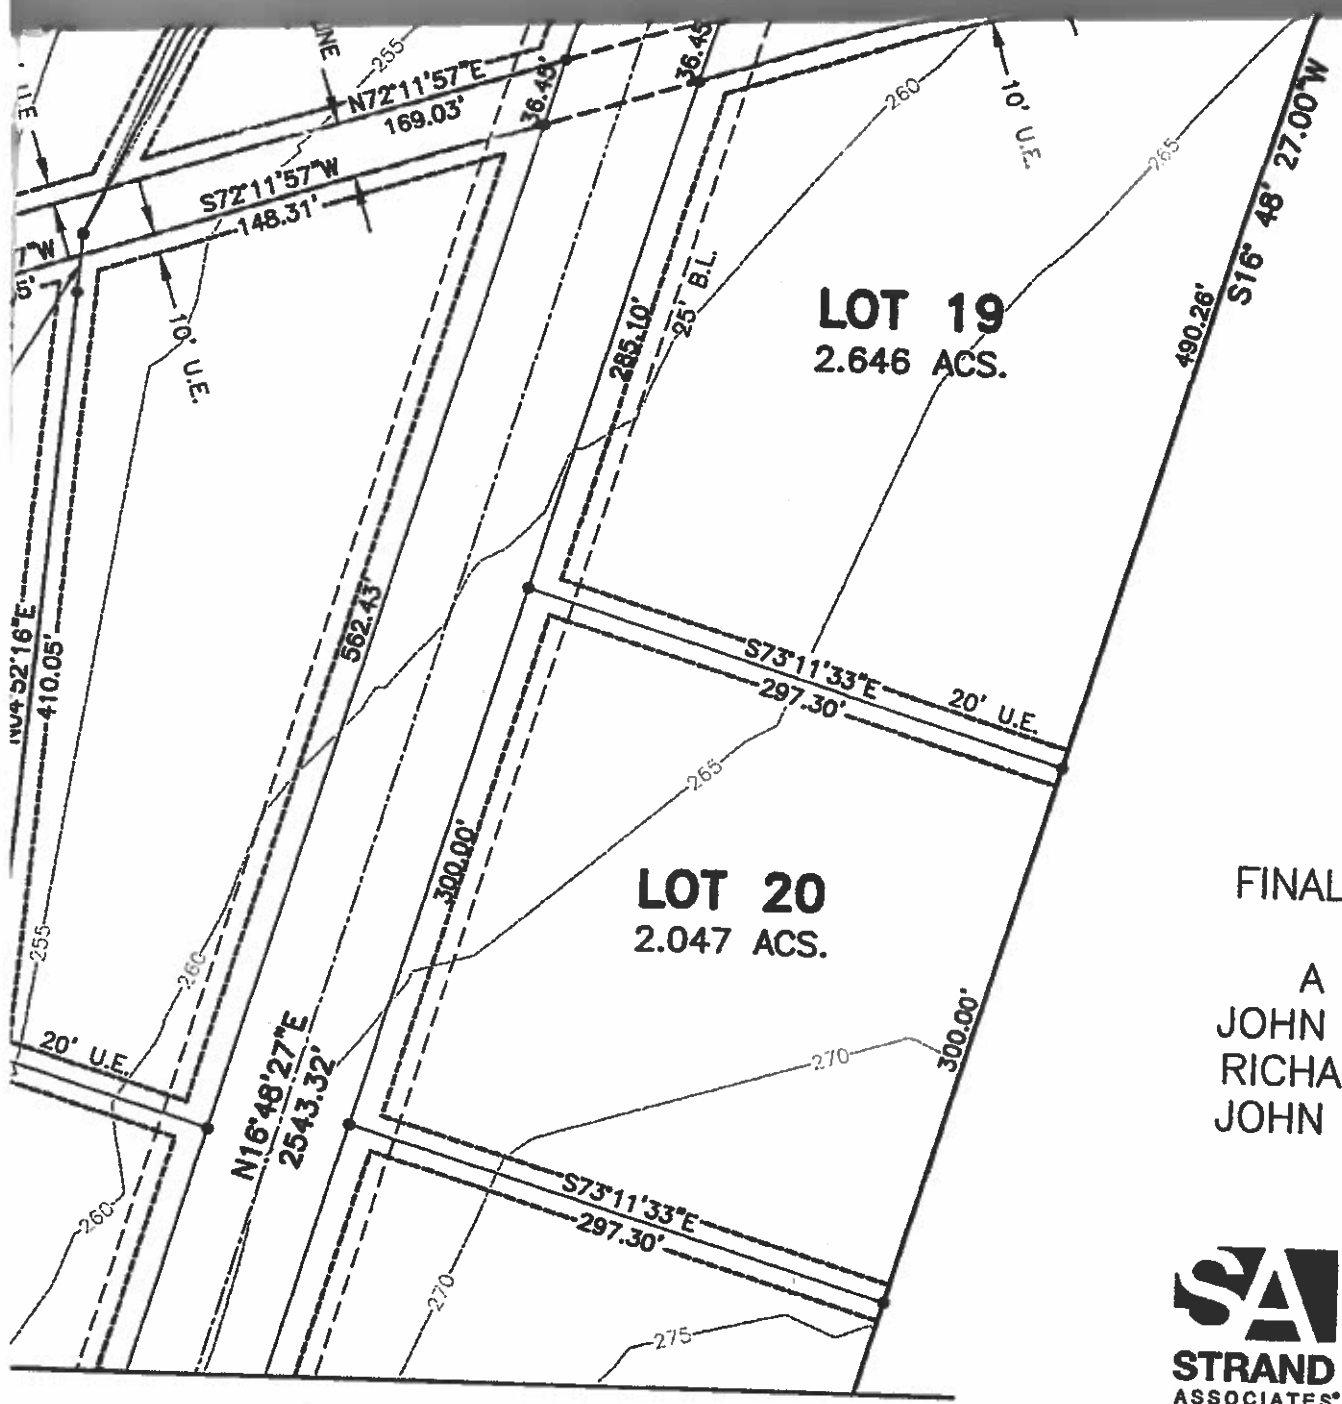

MATCHLINE A
SEE SHEET 1

JOHN VALTON
SESSUMS, III, ET AL
CALLED 25 AC.
692/728 D.R.A.C.T.
(BETTER DESCRIBED 134/268 D.R.A.C.T.)

FINAL PLAT OF CREEKWOOD SUBDIVISION
27 LOTS
A SUBDIVISION OF 145.022 ACRES
JOHN FITZGIBBONS SURVEY, ABSTRACT 37
RICHARD GRAHAM SURVEY, ABSTRACT 171
JOHN W. KENNEY SURVEY, ABSTRACT 242
AUSTIN COUNTY, TEXAS

SA STRAND ASSOCIATES®
O'Malley Strand Associates, Inc.
203 S. JACKSON BRENHAM, TEXAS
(979) 836-7937 FAX (979) 836-7936

S:\BRE\4400-4999\4479\002\Acad\Exhibits\Plat-prelim.dwg

SHEET 2